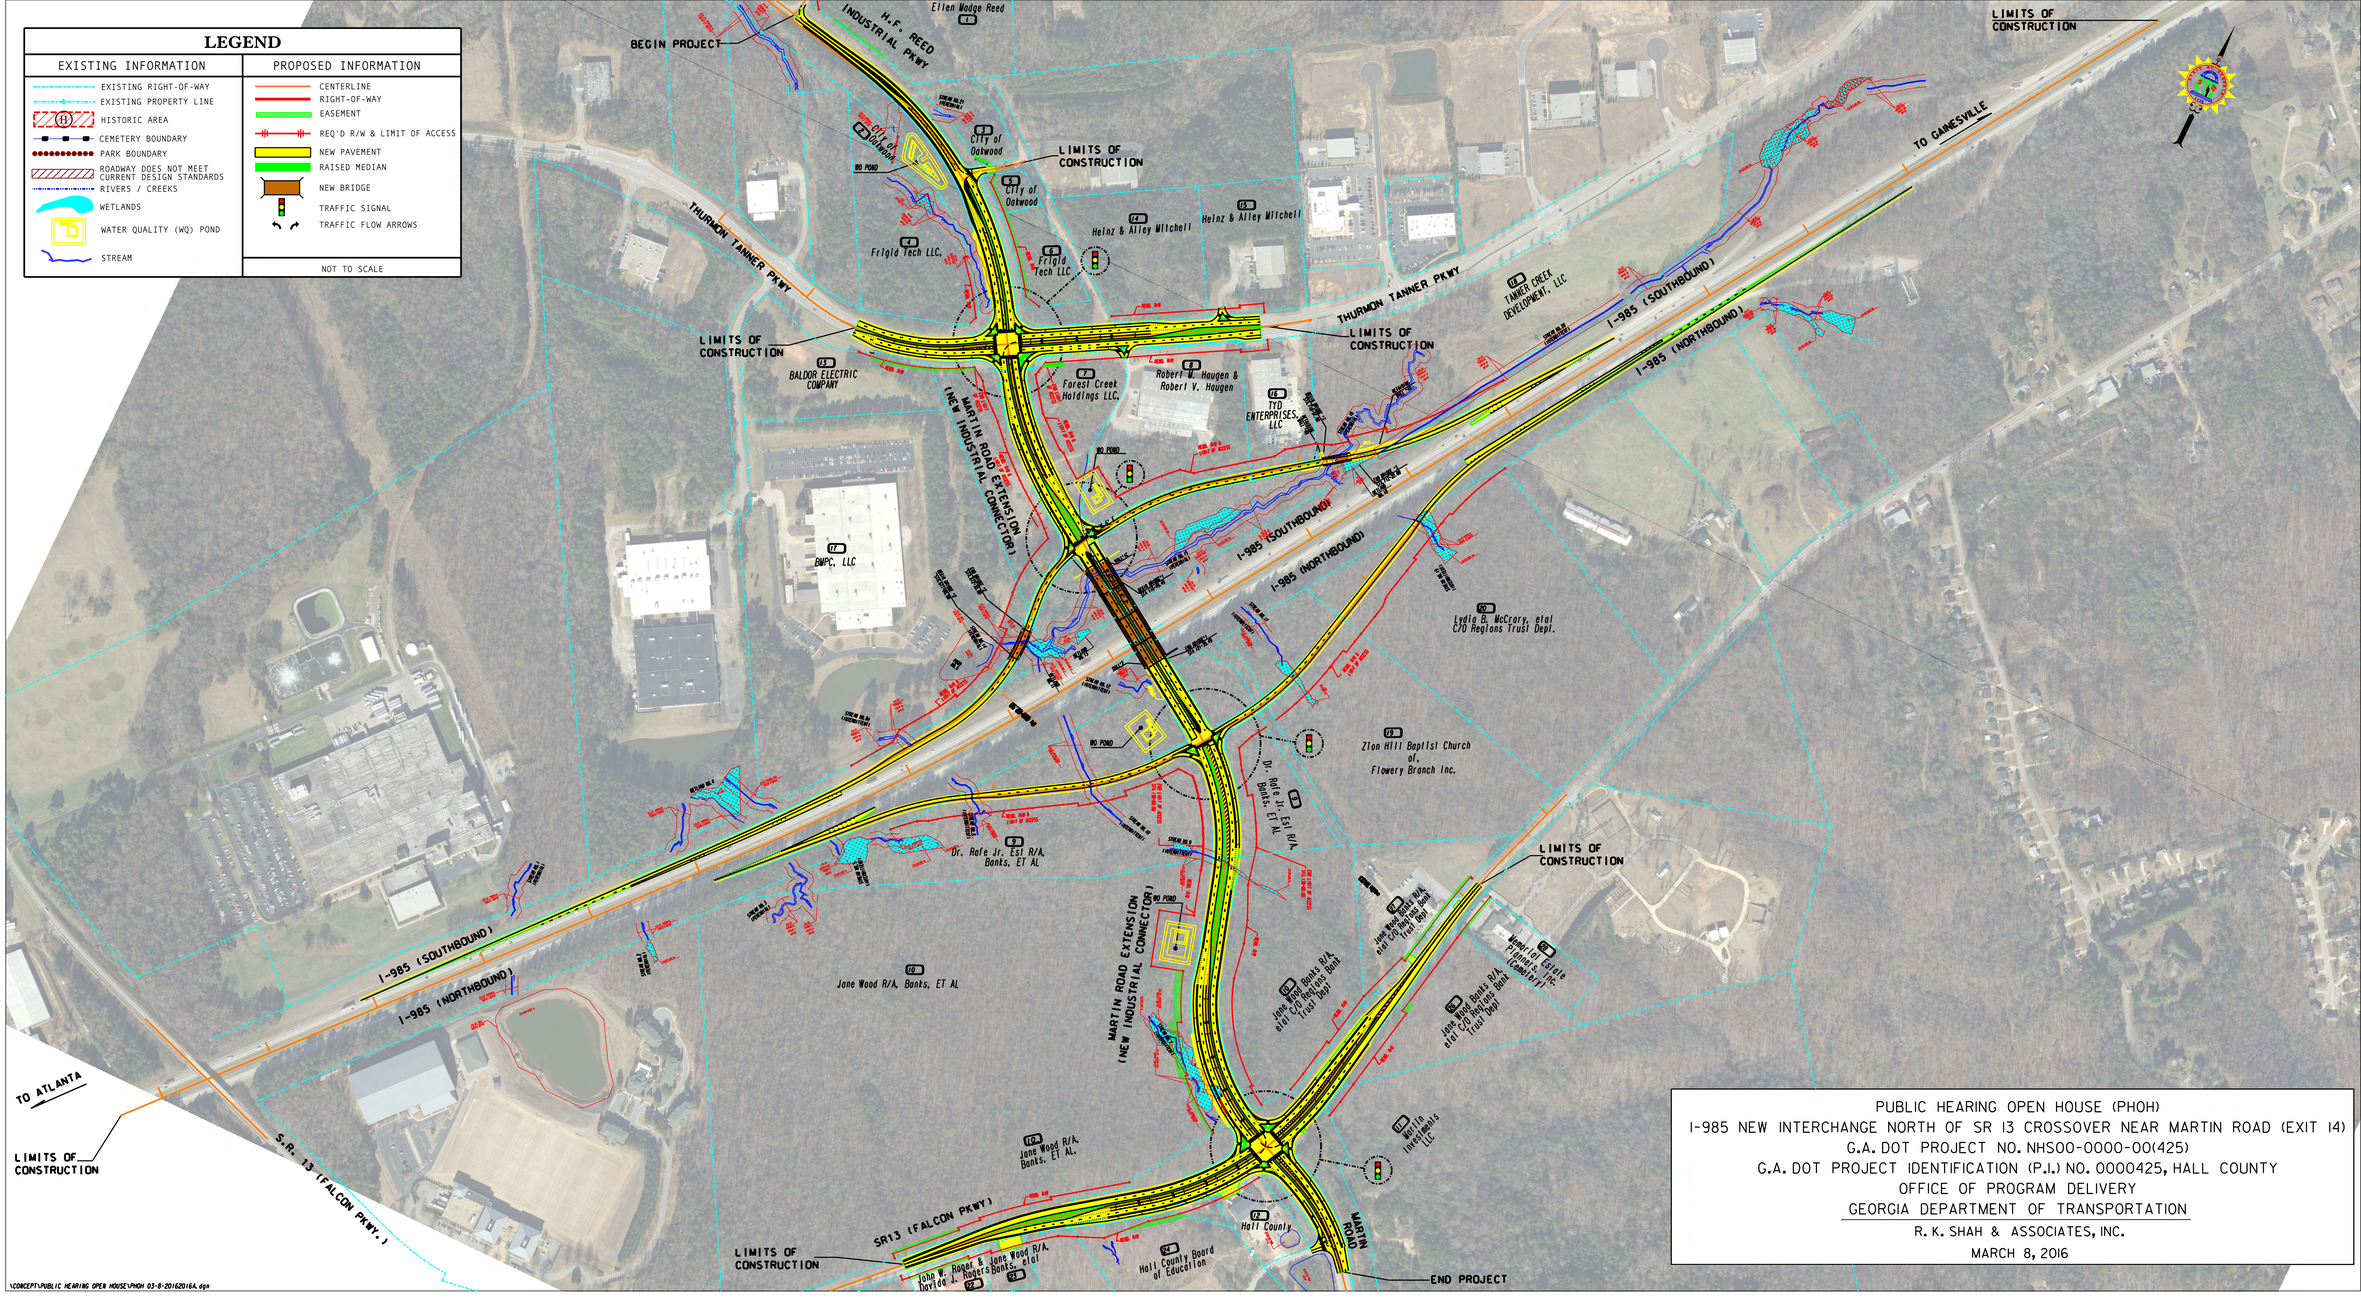

PUBLIC HEARING OPEN HOUSE (PHOH)
I-985 NEW INTERCHANGE NORTH OF SR 13 CROSSOVER NEAR MARTIN ROAD (EXIT 14)
G.A. DOT PROJECT NO. NHS00-0000-00(425)
G.A. DOT PROJECT IDENTIFICATION (P.I.) NO. 0000425, HALL COUNTY
OFFICE OF PROGRAM DELIVERY
GEORGIA DEPARTMENT OF TRANSPORTATION
R. K. SHAH & ASSOCIATES, INC.
MARCH 8, 2016