6/4/2010 jclavarro	Fri Jun 04 08:48:51 2010	\\gdot-dsn1\gocfg\resources\Gdot2007_Kip.tbl	C:\dgn\600687\DGN\600687ppl.dgn	STATE	PROJECT NUMBER	SHEET NO.	TOTAL SHEETS
				GA	BR000-0000-00(687)		

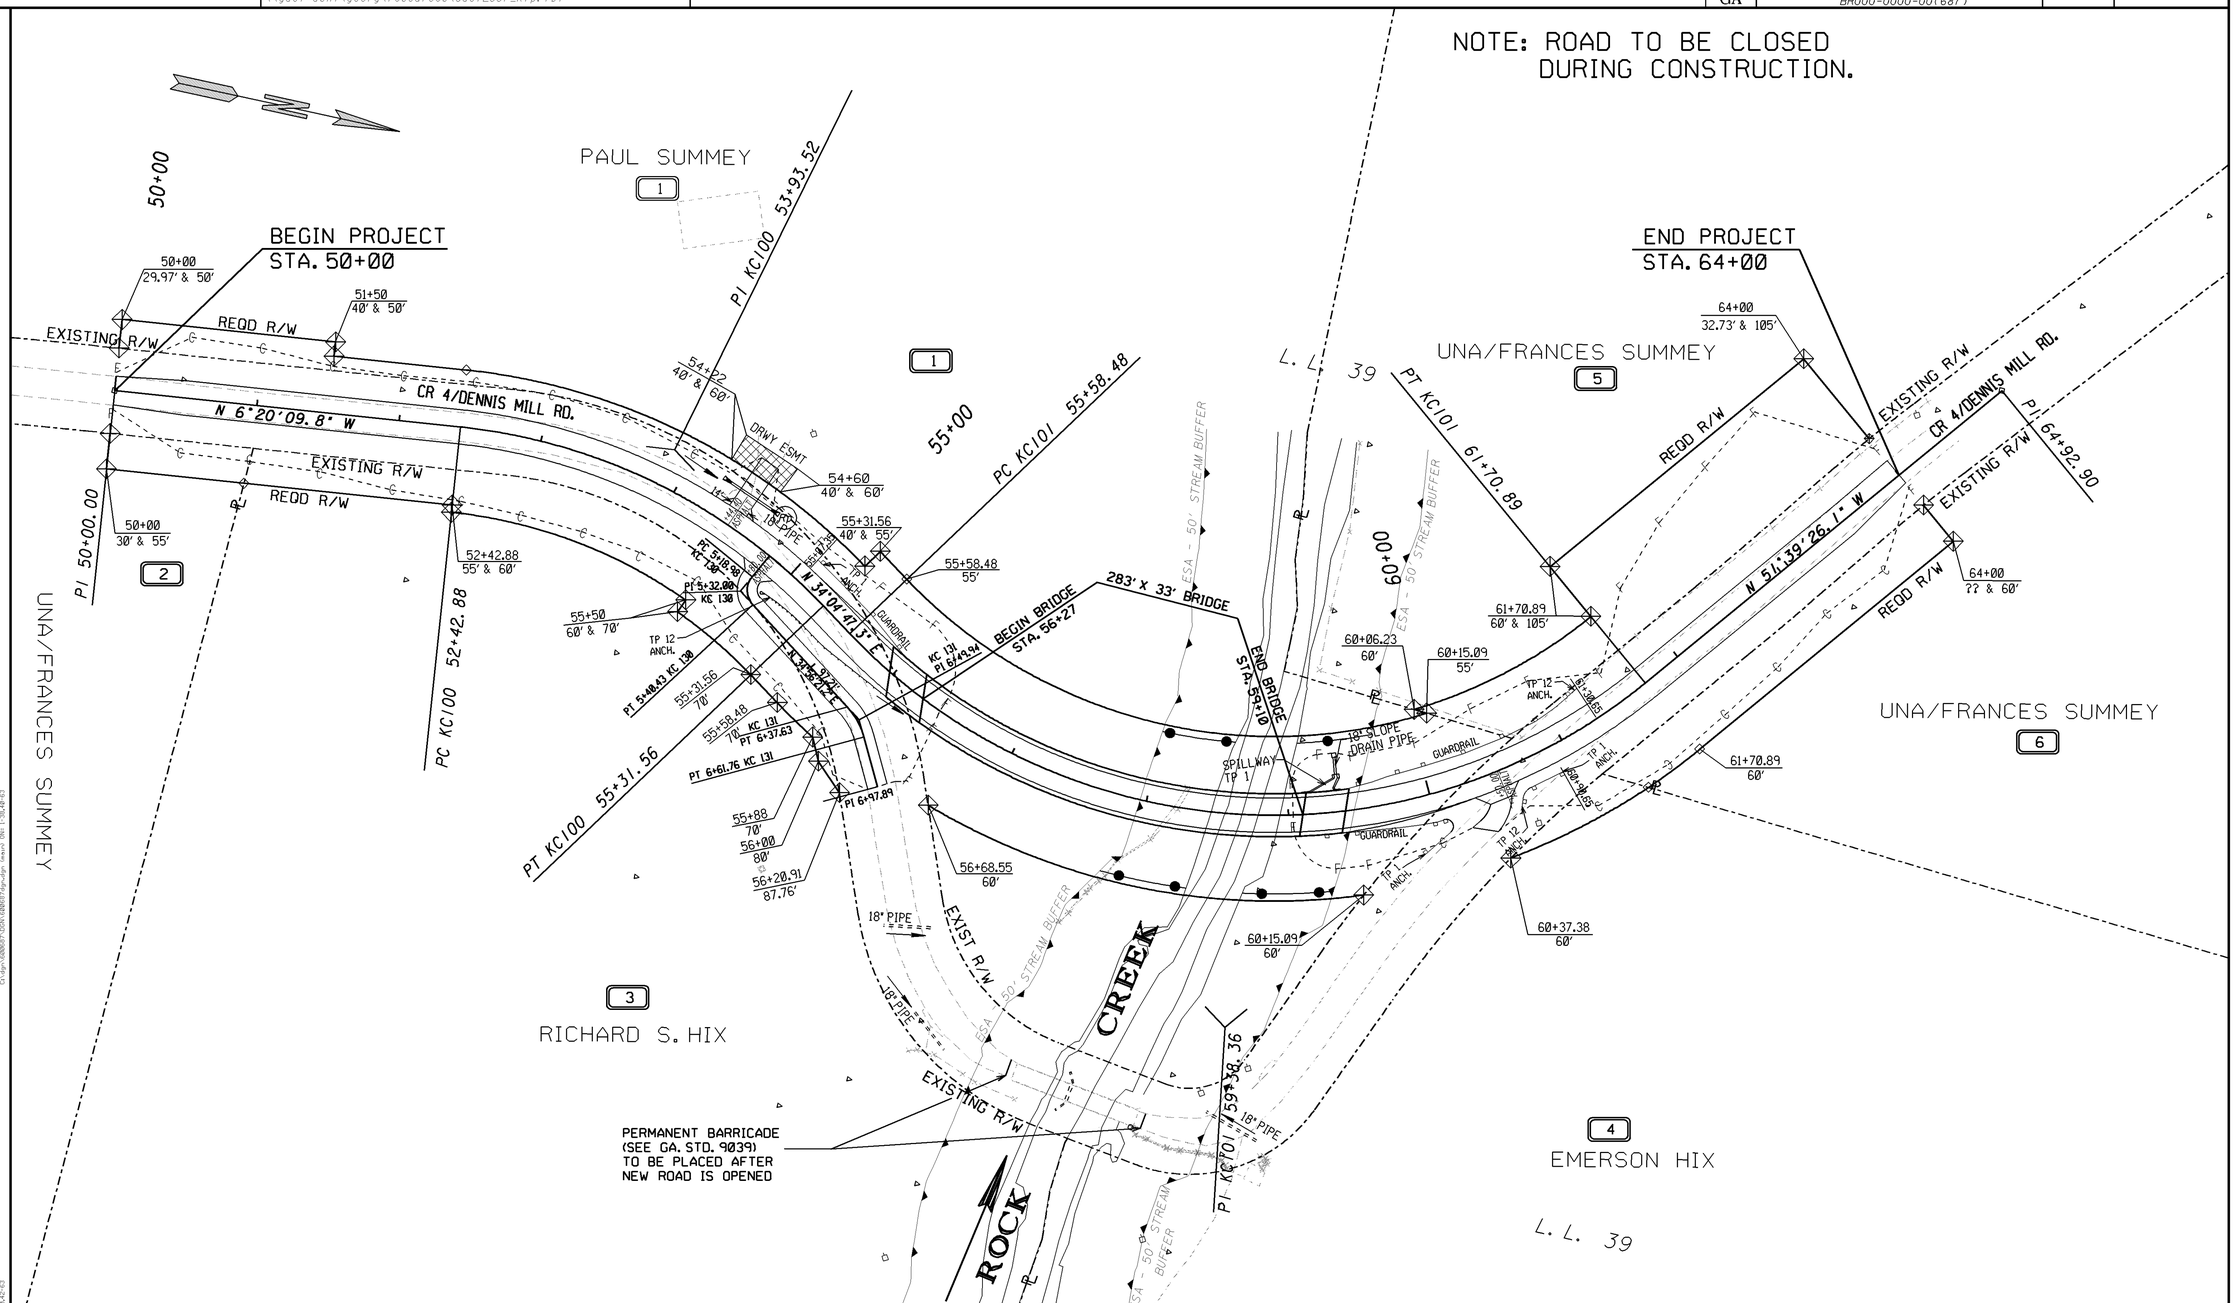
NOTE: ROAD TO BE CLOSED DURING CONSTRUCTION.

GEORGIA
DEPARTMENT OF TRANSPORTATION

SCALE IN FEET
0 50 100 200

REVISION DATES

STATE OF GEORGIA
DEPARTMENT OF TRANSPORTATION
OFFICE: DISTRICT SIX ROAD DESIGN

MAINLINE PLAN

CR 4/DENNIS MILL RD

DRAWING No. 13-1

1/5/2009 GPLN