DEPARTMENT OF TRANSPORTATION
PROJECT # NHS-0000-00(804)
PI # 0000804
TURNER COUNTY
INAHA RD. (CR 252) INTERCHANGE CONCEPTUAL LAYOUT

TYPICAL SECTION
INAHA ROAD
NOT TO SCALE

TYPICAL SECTION
SUMNER RD., GOOSE CREEK LN.,
NOT TO SCALE

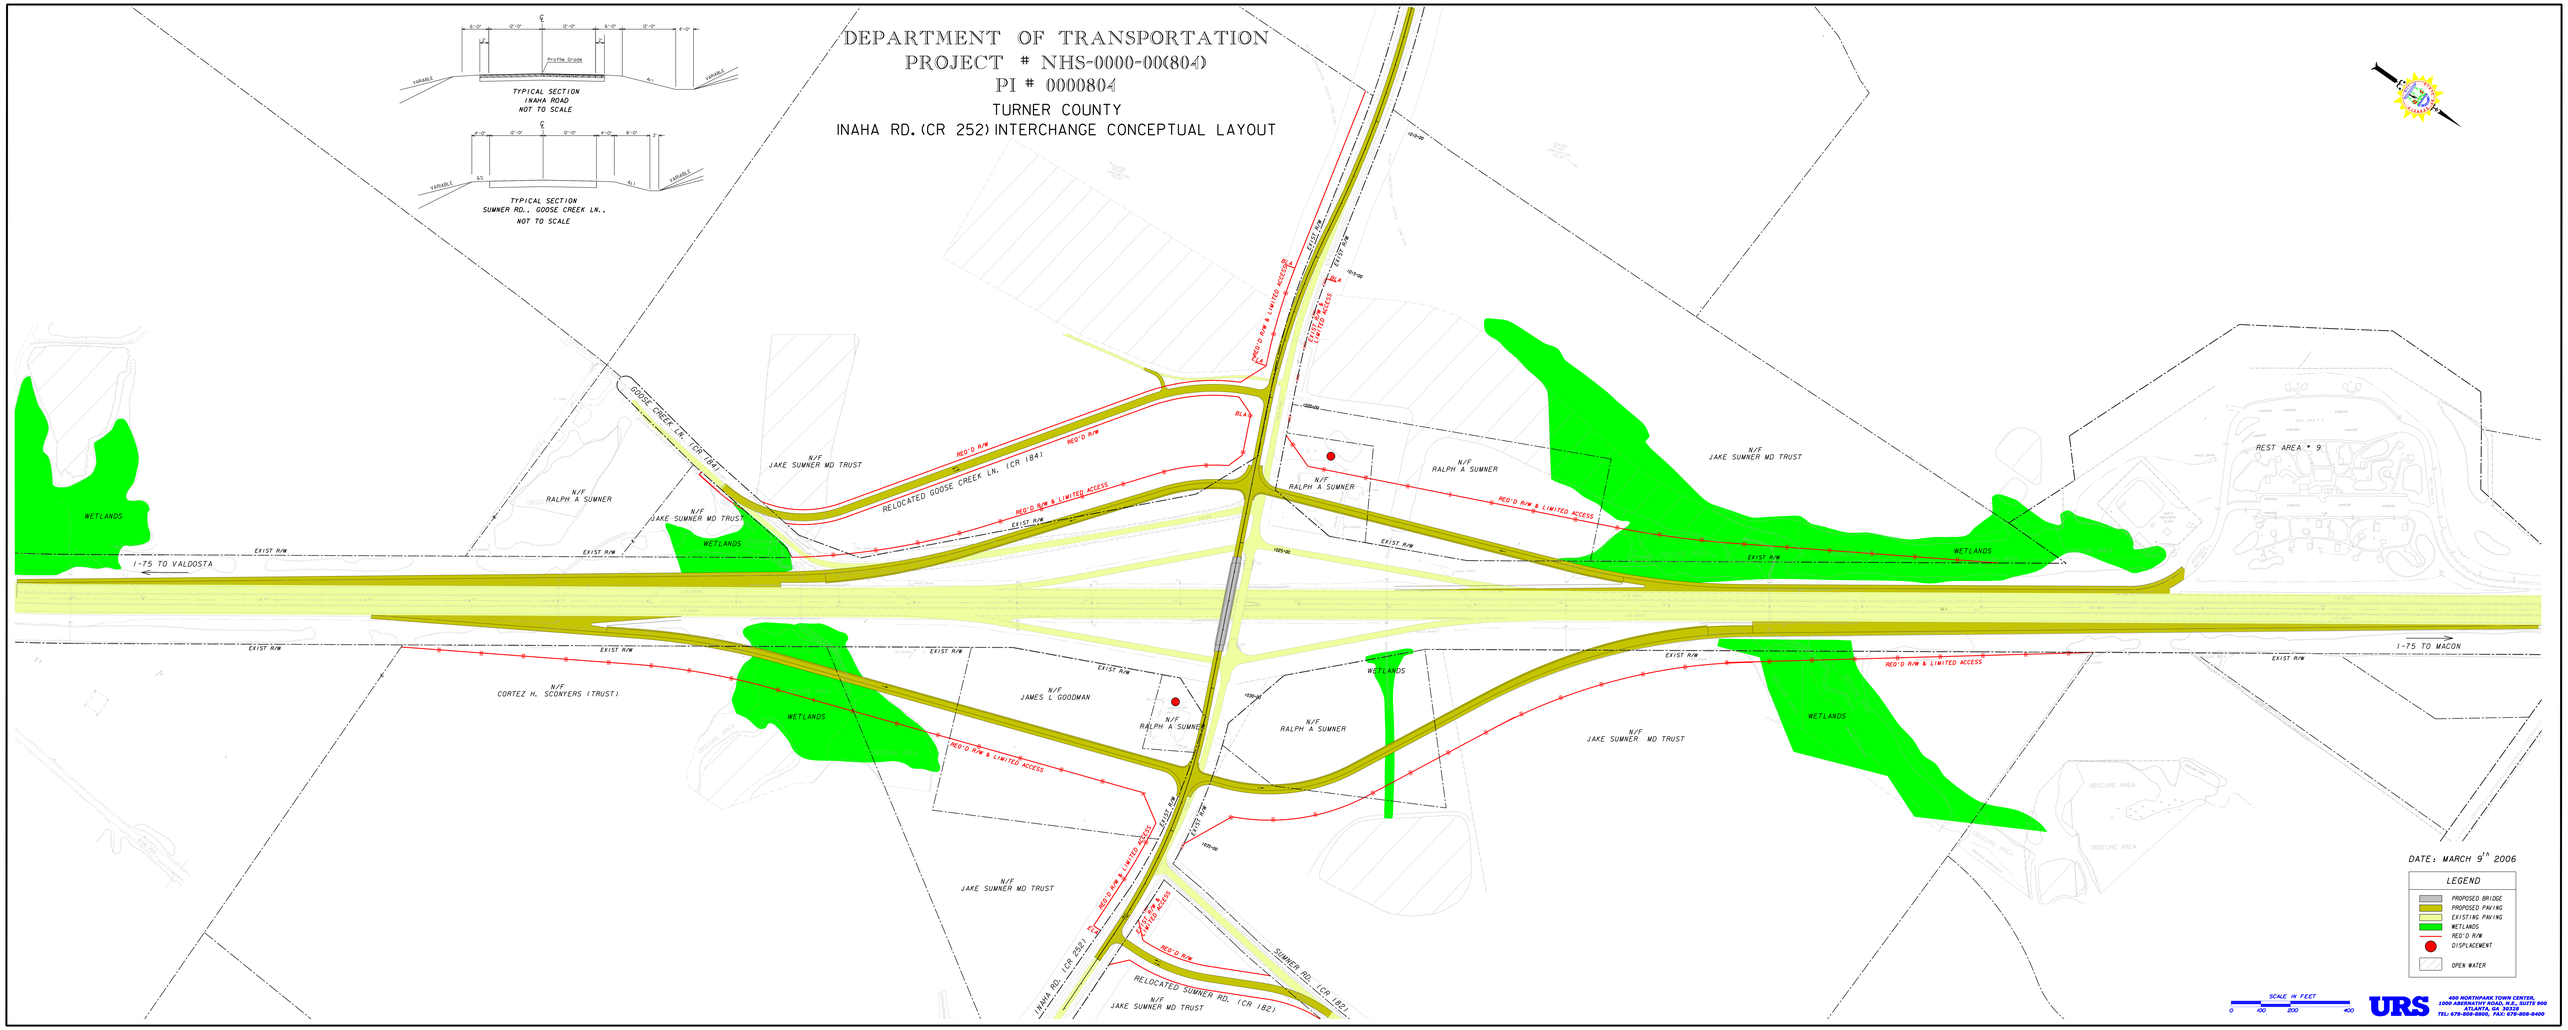

DATE: MARCH 9th 2006

LEGEND

- PROPOSED BRIDGE
- PROPOSED PAVING
- EXISTING PAVING
- WETLANDS
- REQ'D R/W
- DISPLACEMENT
- OPEN WATER

SCALE IN FEET
0 100 200 400

URS
400 NORTHPARK TOWN CENTER,
1000 ABERNATHY ROAD, SUITE 900
ATLANTA, GA 30328
TEL: 678-808-8800, FAX: 678-808-8400