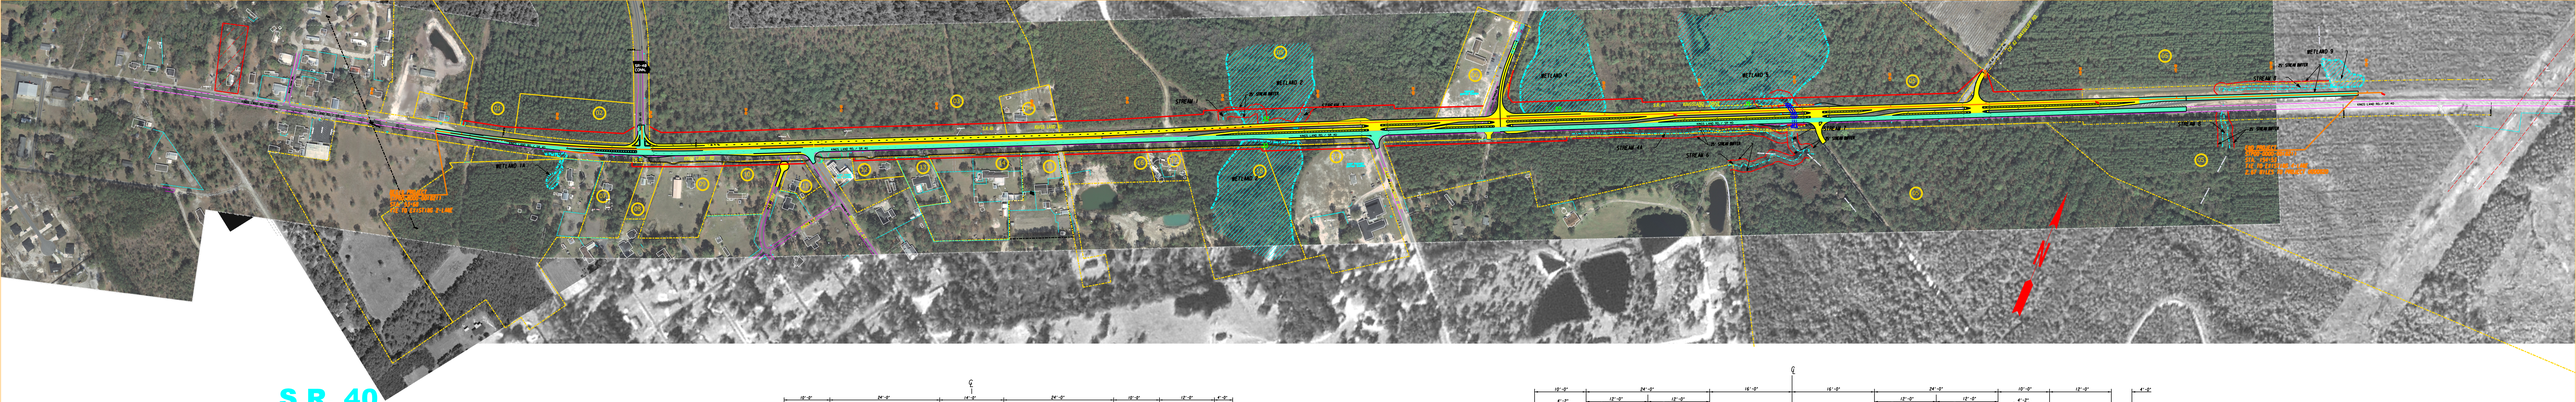

S.R. 40
PROJECT: STP00-0000-00(821)
PI No. 0000821
Charlton County
BUILD ALTERNATIVE

GRAPHIC SCALE: 1" = 150' (Sheet 1 of 1)

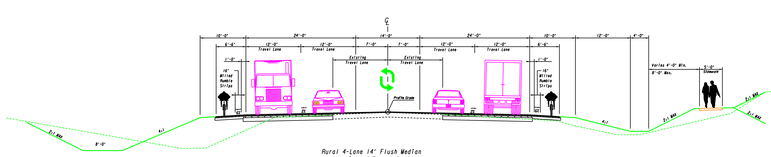

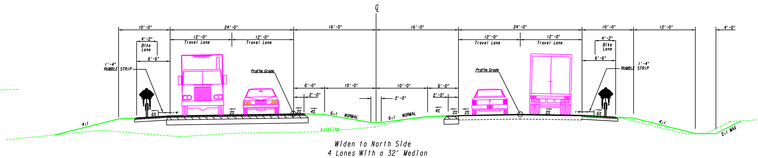

LEGEND

- NEW PAVEMENT
- EXIST. PVMT. OVERLAY
- DISPLACEMENTS
- PROPERTY OWNER
- REQ'D. RIGHT OF WAY
- PROPERTY LINE / EXIST. R/W
- STREAM / LAKE
- WETLANDS
- STREAM BUFFER