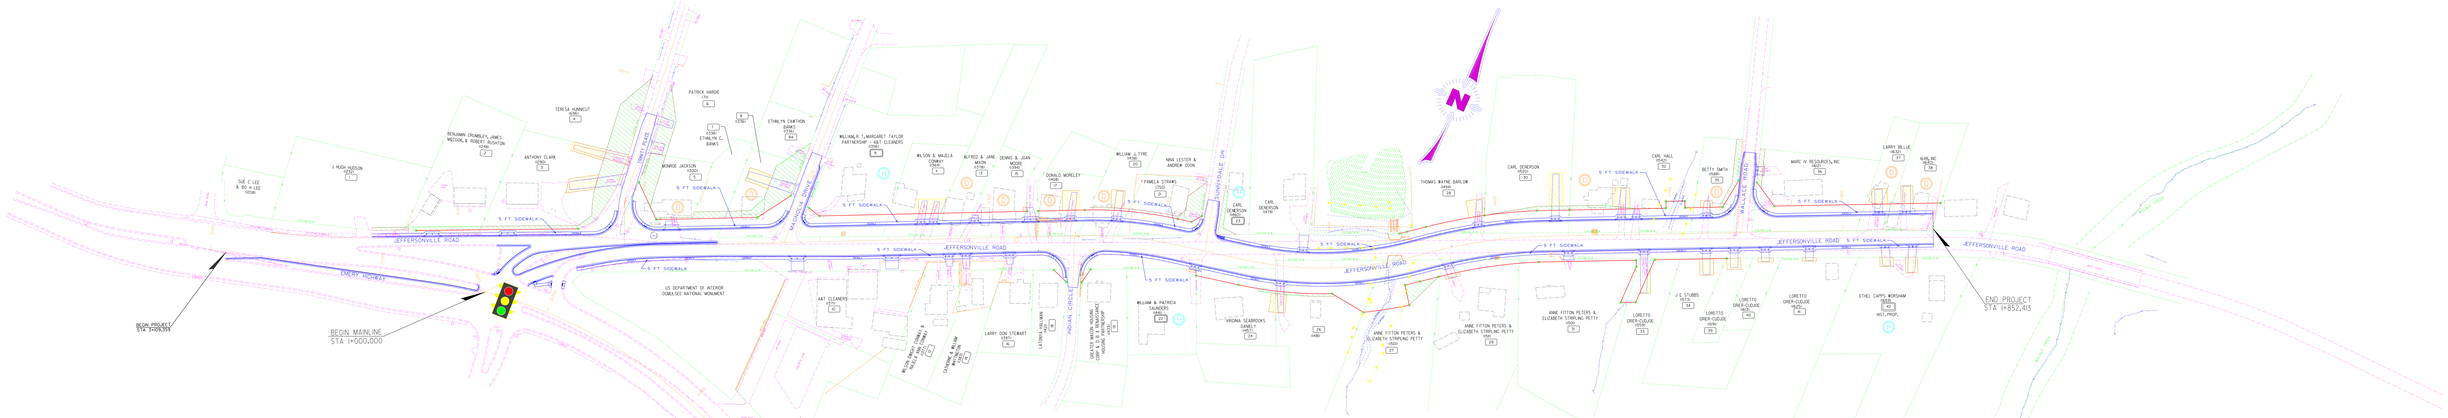

PROPERTY AND EXISTING R/W LINE	BEGIN LIMIT OF ACCESS.....BLA
REQUIRED R/W LINE	END LIMIT OF ACCESS.....ELA
CONSTRUCTION LIMITS	LIMIT OF ACCESS
EASEMENT FOR CONSTR & MAINTENANCE OF SLOPES	REQ'D R/W & LIMIT OF ACCESS
EASEMENT FOR CONSTR OF SLOPES	HISTORIC RESOURCE
EASEMENT FOR CONSTR OF DRIVES	POTENTIAL DISPLACEMENT

JEFFERSONVILLE ROAD

STP00-3223-00(004)
P.I. NO. 351090