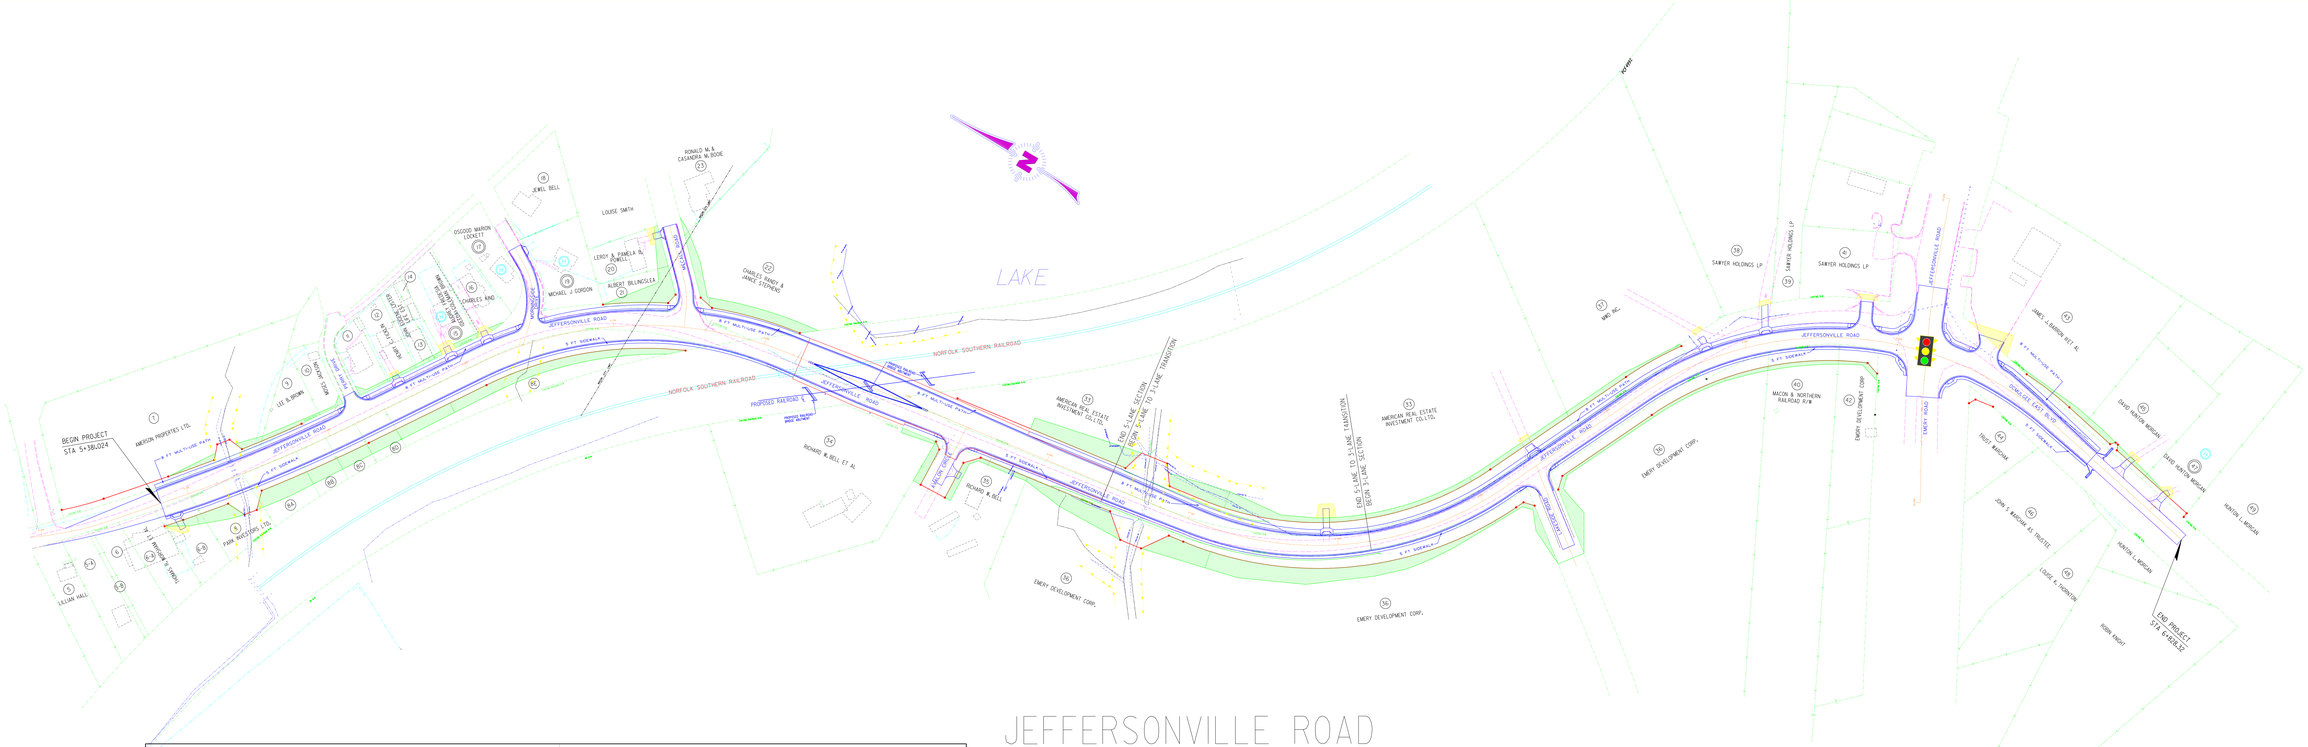

JEFFERSONVILLE ROAD

STP00-3223-00(005)
P.I. NO. 351080

PROPERTY AND EXISTING R/W LINE	P	BEGIN LIMIT OF ACCESS.....BLA	
REQUIRED R/W LINE		END LIMIT OF ACCESS.....ELA	
CONSTRUCTION LIMITS	C F	LIMIT OF ACCESS	
EASEMENT FOR CONSTR & MAINTENANCE OF SLOPES		REQ'D R/W & LIMIT OF ACCESS	
EASEMENT FOR CONSTR OF SLOPES		HISTORIC RESOURCE	H
EASEMENT FOR CONSTR OF DRIVES		POTENTIAL DISPLACEMENT	D