EDS–545(23) TOOMBS
US 1 IMPROVEMENTS

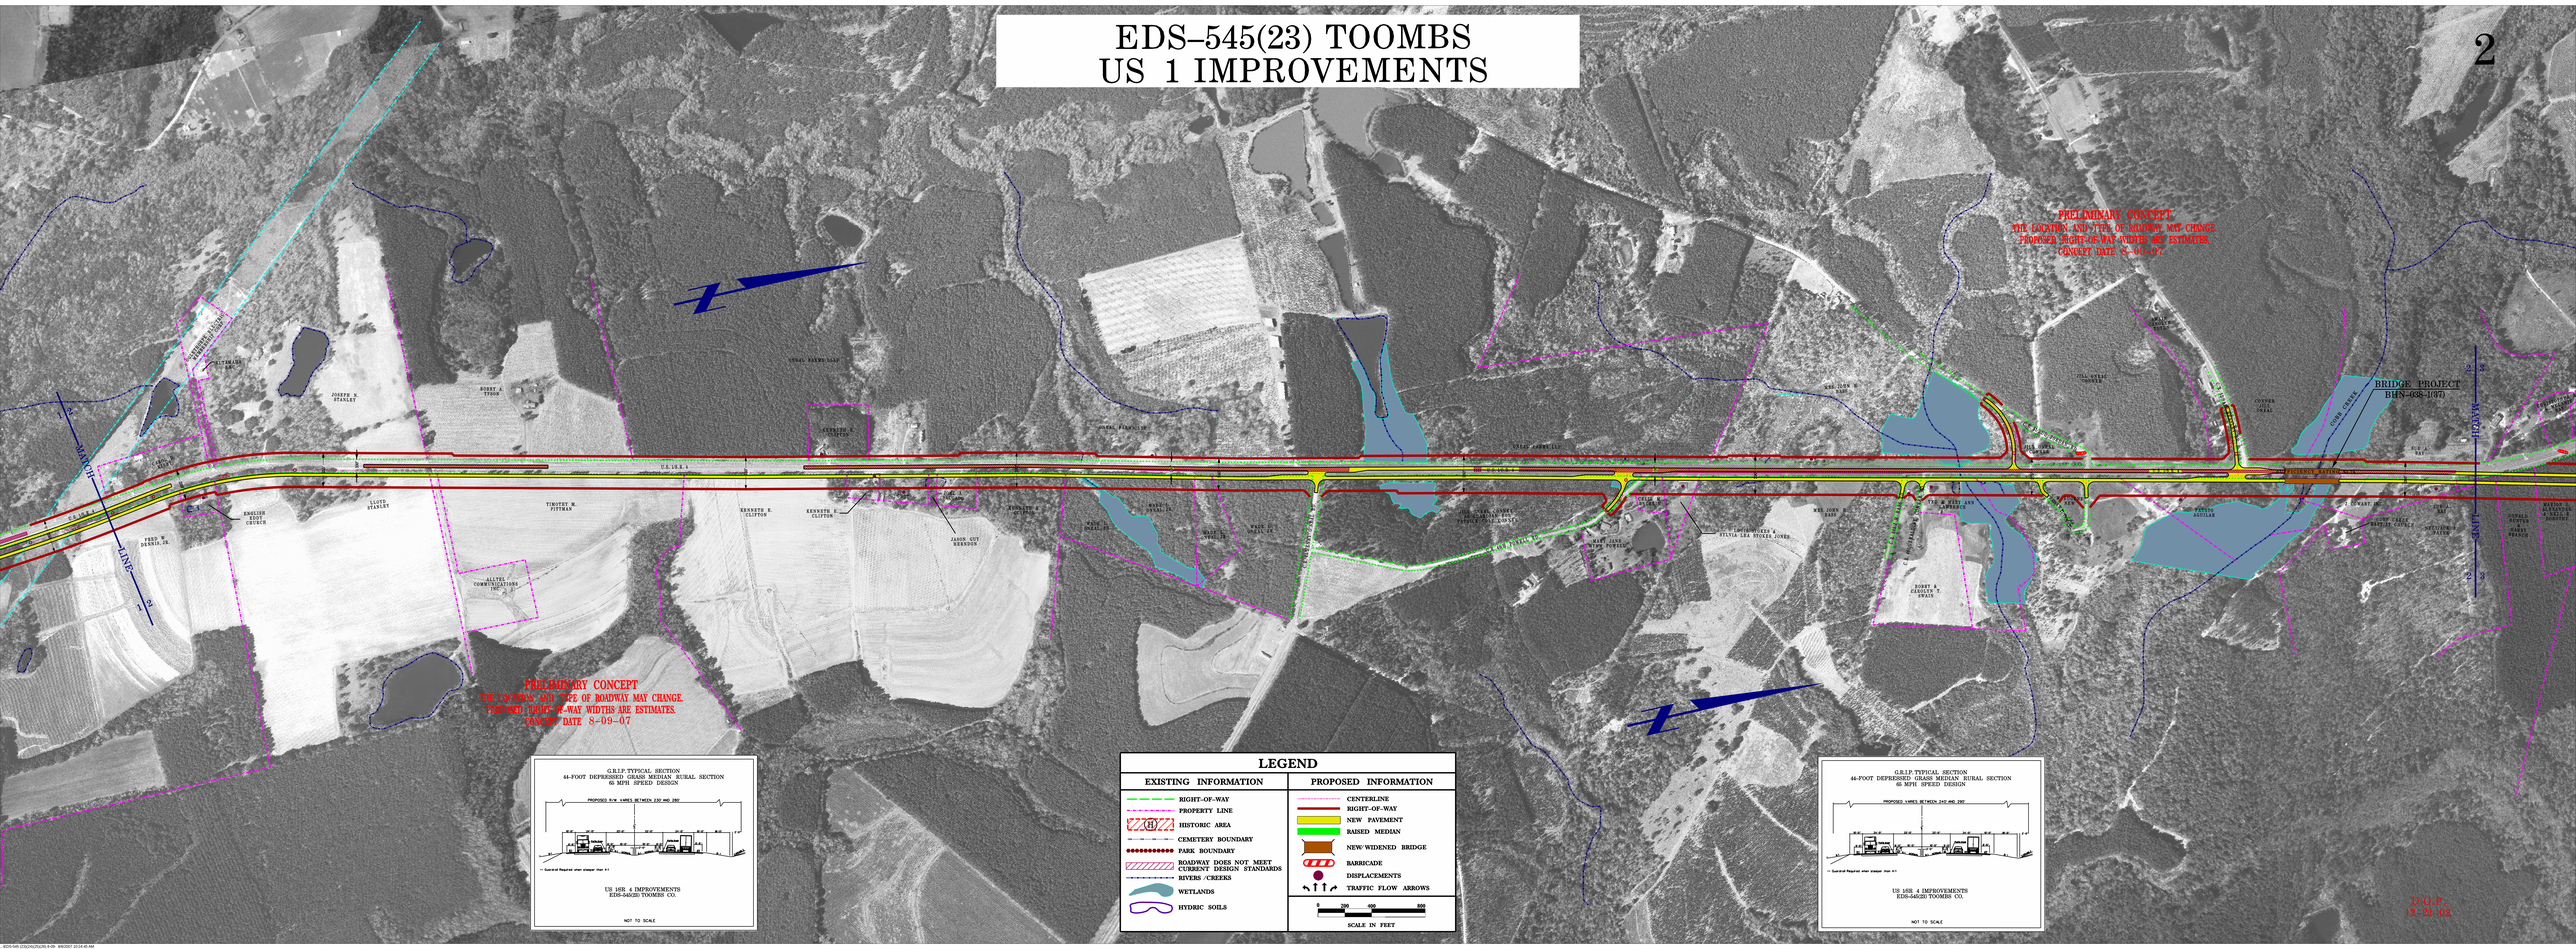
PRELIMINARY CONCEPT
THE LOCATION AND TYPE OF ROADWAY MAY CHANGE.
PROPOSED RIGHT-OF-WAY WIDTHS ARE ESTIMATES.
CONCEPT DATE 8-09-07
PRELIMINARY CONCEPT
THE LOCATION AND TYPE OF ROADWAY MAY CHANGE.
PROPOSED RIGHT-OF-WAY WIDTHS ARE ESTIMATES.
CONCEPT DATE 8-09-07
BRIDGE PROJECT
BHN-408-1(37)
U.S. 1 & S.R. 4
ENGLISH GROVE CHURCH
LLOYD STANLEY
TIMOTHY M. PITMAN
KENNETH E. CLIFTON
JAMES GUY HERRINGTON
ALTRU COMMUNICATIONS INC.
CLIFTON CEMETERY
CLIFTON CEMETERY
CLIFTON CEMETERY