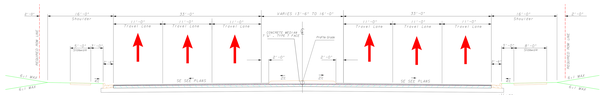

TYPICAL SECTION NO. 1
CLARK AVE/SR300/SR520

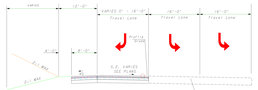

TYPICAL SECTION NO. 2
SOUTHBOUND EXIT RAMP

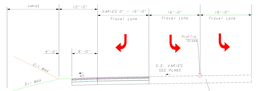

TYPICAL SECTION NO.3
NORTHBOUND EXIT RAMP

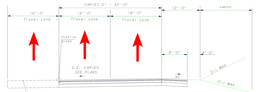

TYPICAL SECTION NO. 4
NORTHBOUND ENTRANCE RAMP

SCALE: 1"=50'

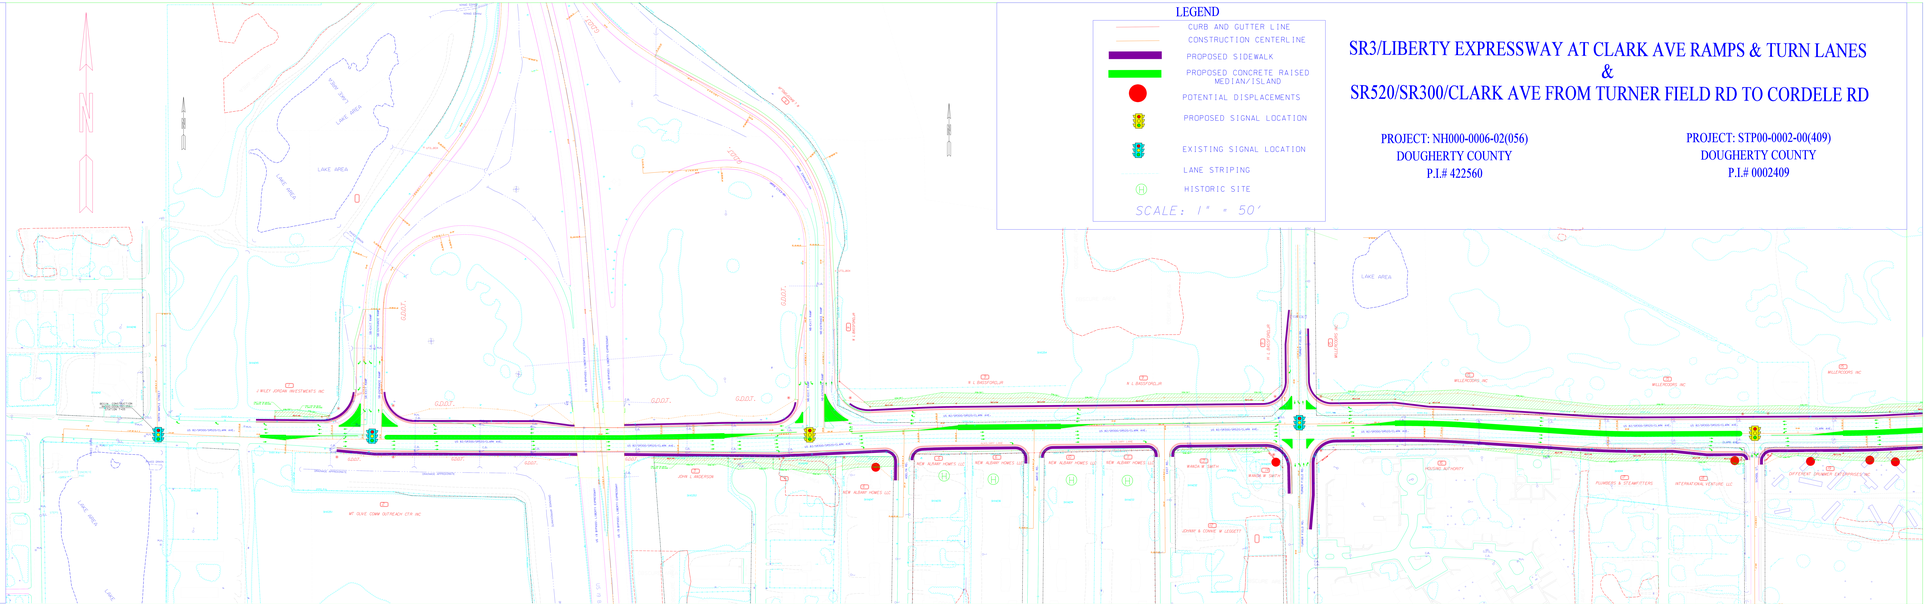

LEGEND

- CURB AND GUTTER LINE
- CONSTRUCTION CENTERLINE
- PROPOSED SIDEWALK
- PROPOSED CONCRETE RAISED MEDIAN/ISLAND
- POTENTIAL DISPLACEMENTS
- PROPOSED SIGNAL LOCATION
- EXISTING SIGNAL LOCATION
- LANE STRIPING
- HISTORIC SITE

SCALE: 1" = 50'

SR3/LIBERTY EXPRESSWAY AT CLARK AVE RAMPS & TURN LANES
&
SR520/SR300/CLARK AVE FROM TURNER FIELD RD TO CORDELE RD

PROJECT: NH0000-0006-02(056)
DOUGHERTY COUNTY
P.I.# 422560

PROJECT: STP00-0002-00(409)
DOUGHERTY COUNTY
P.I.# 0002409