ROBIN'S LANDING APTS TO DERRILL DRIVE

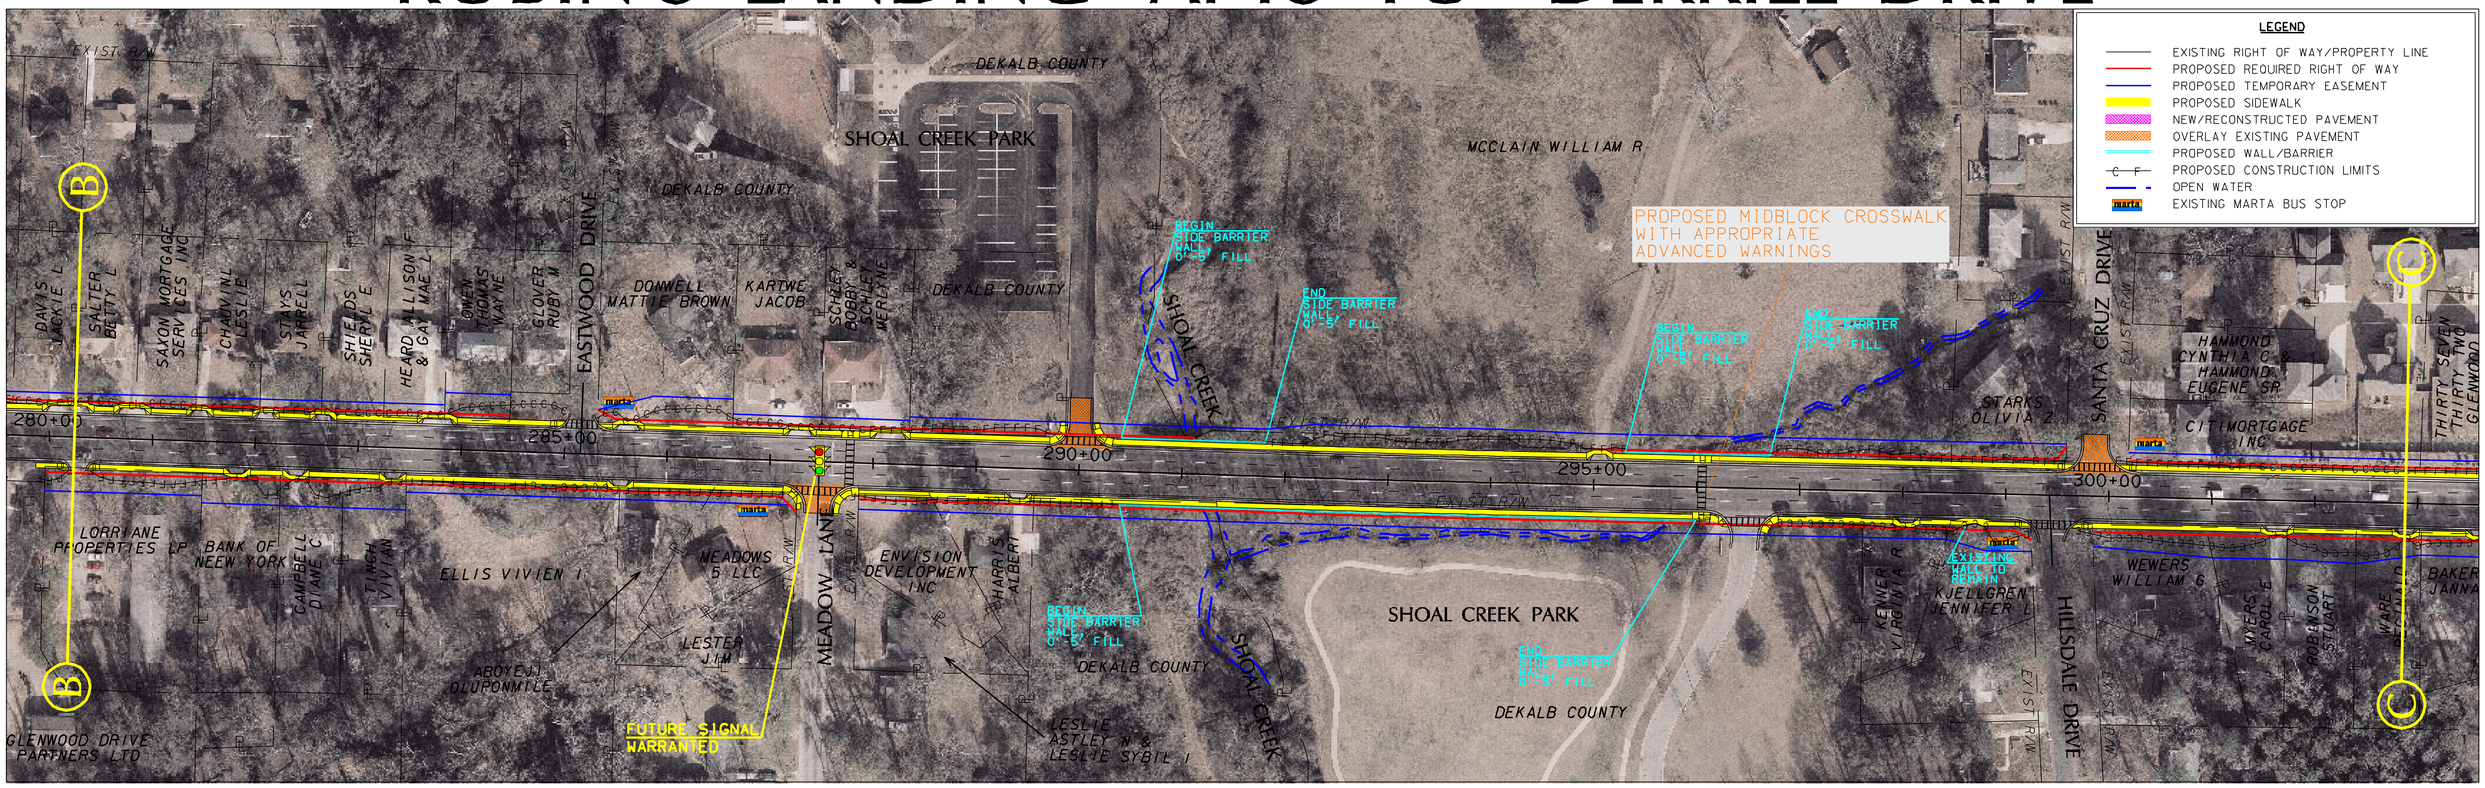

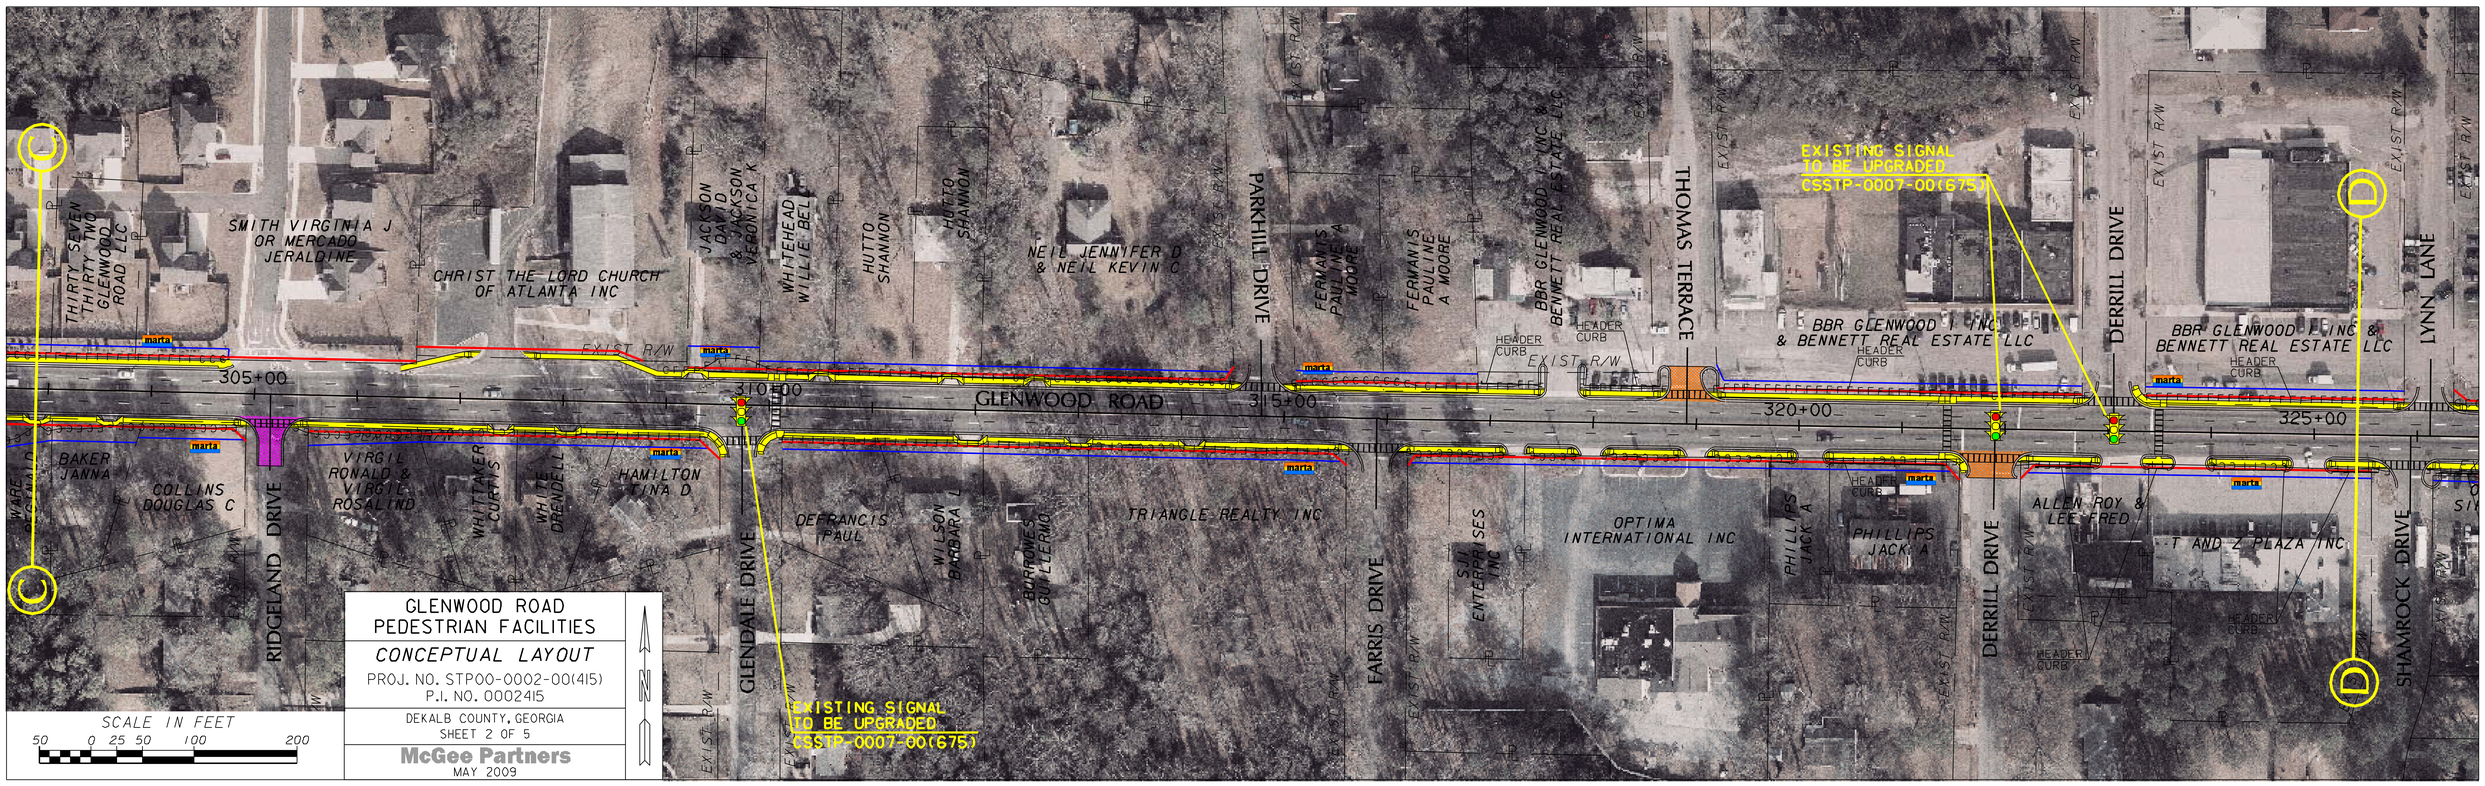

GLENWOOD ROAD
PEDESTRIAN FACILITIES

CONCEPTUAL LAYOUT

PROJ. NO. STP00-0002-00(415)
P.I. NO. 0002415

DEKALB COUNTY, GEORGIA
SHEET 2 OF 5

McGee Partners
MAY 2009

SCALE IN FEET
50 0 25 50 100 200