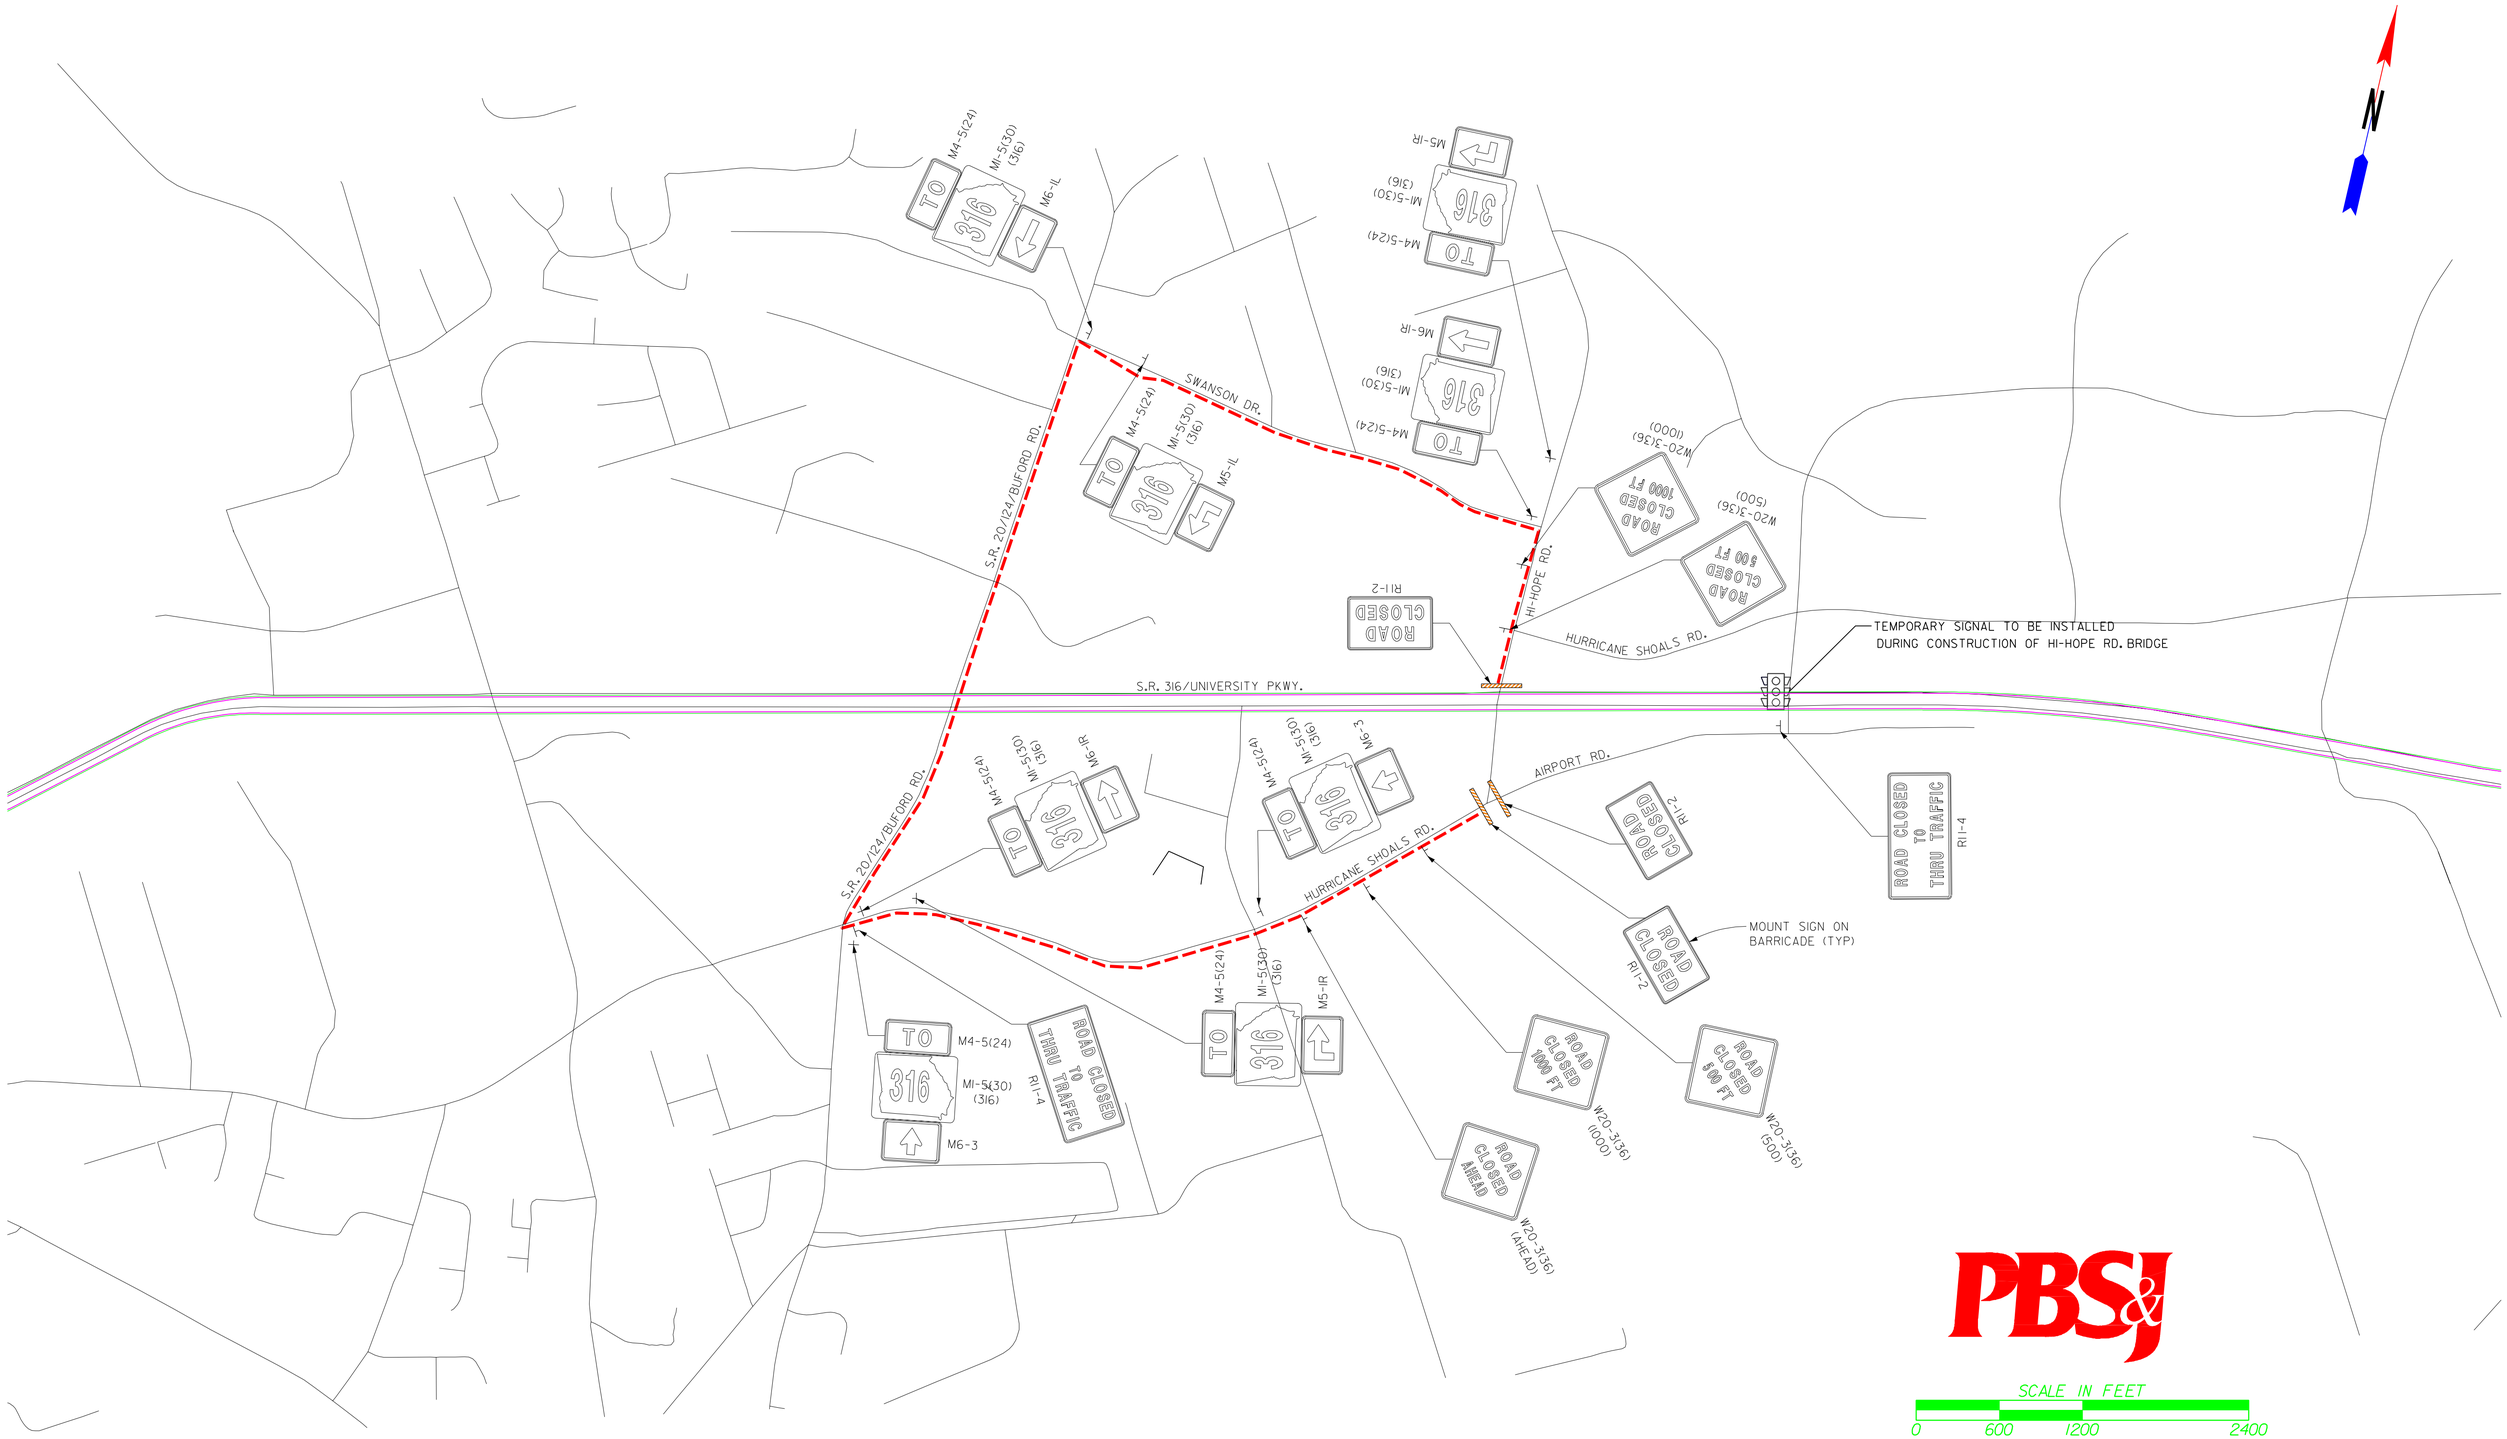

N
SWANSON DR.
S.R. 20/124/BUFORD RD.
S.R. 316/UNIVERSITY PKWY.
HI-HOPE RD.
HURRICANE SHOALS RD.
AIRPORT RD.
TEMPORARY SIGNAL TO BE INSTALLED
DURING CONSTRUCTION OF HI-HOPE RD. BRIDGE
MOUNT SIGN ON
BARRICADE (TYP)
TO 316
M4-5(24)
MI-5(30)
(316)
M6-1L
M5-1L
M6-1R
M5-1R
M6-3
W20-3(36)
(1000)
(500)
ROAD CLOSED 1000 FT
ROAD CLOSED 500 FT
ROAD CLOSED
R11-2
ROAD CLOSED TO THRU TRAFFIC
R11-4
ROAD CLOSED AHEAD
W20-3(36)
(AHEAD)
PBS&J
SCALE IN FEET
0
600
1200
2400