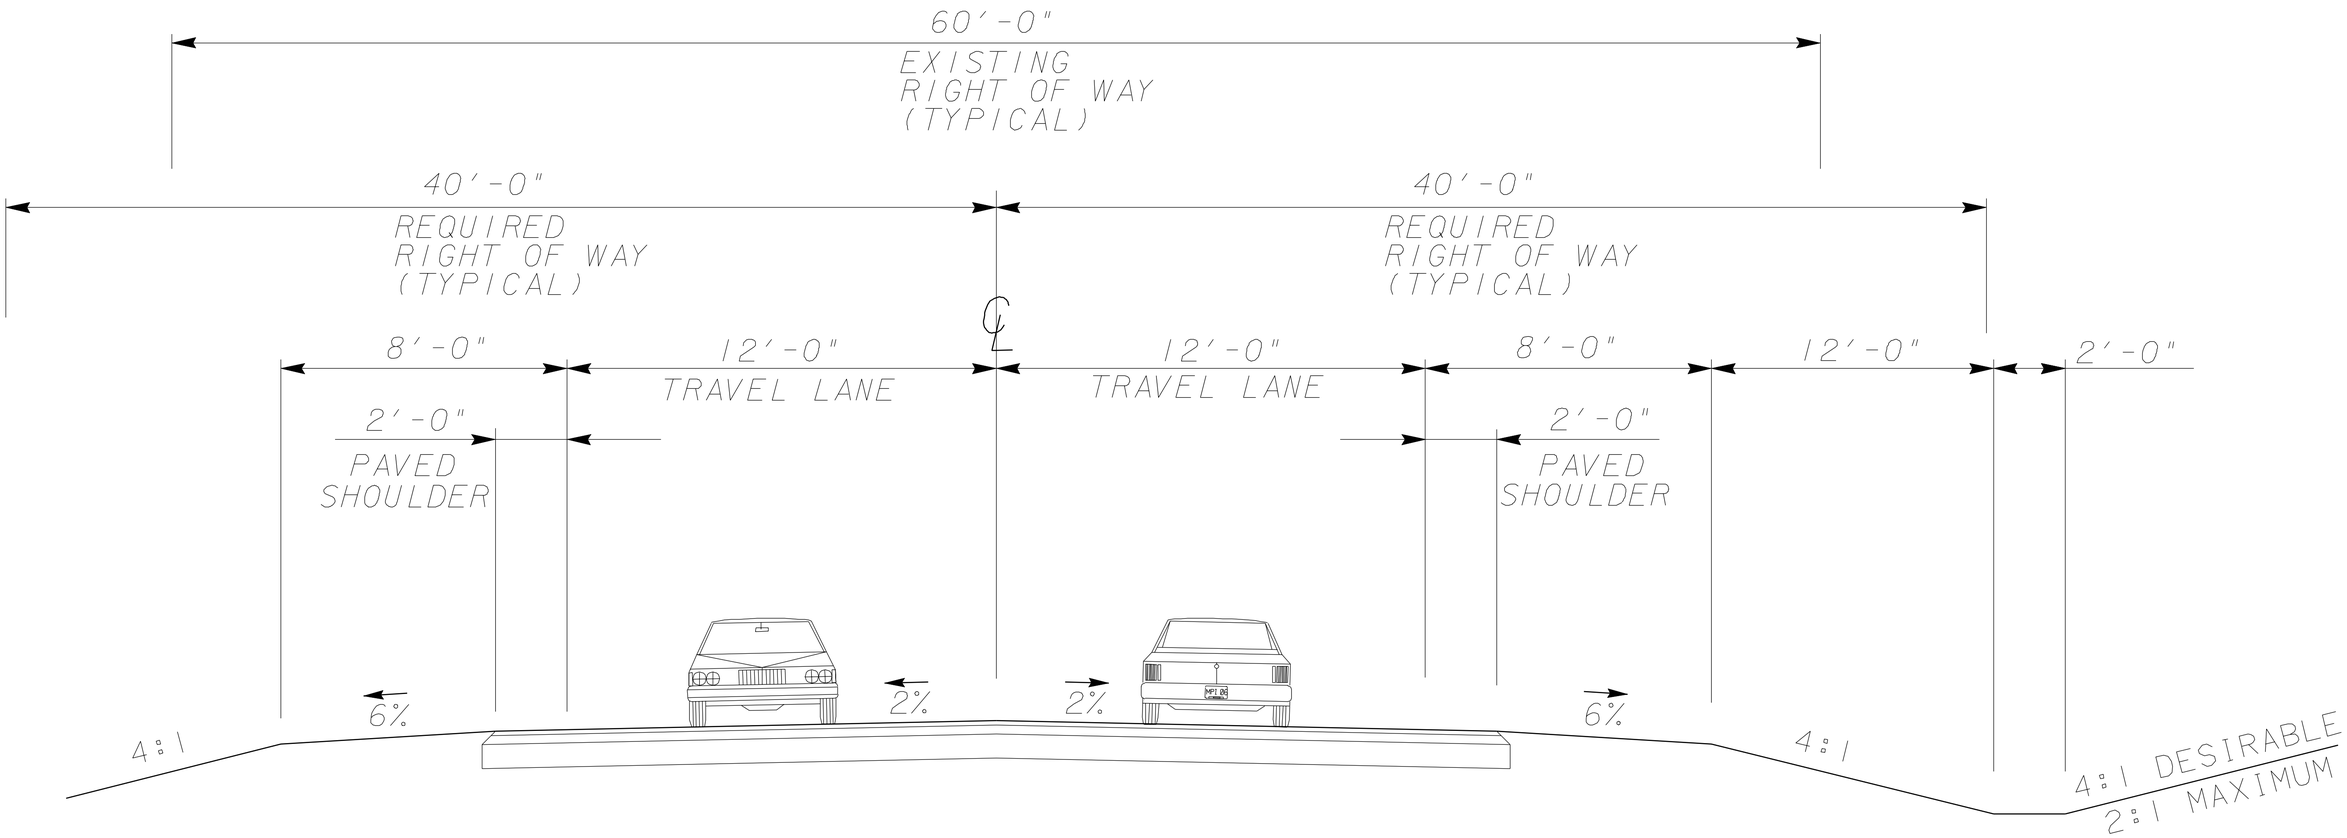

TYPICAL SECTION

GLADE ROAD

TYPICAL SECTION

GLADE ROAD IMPROVEMENTS
PROJECT NO. CSSTP-0003-00(770),
PI NO. 0003770
BARTOW COUNTY

BARTOW

McGee Partners, Inc.

NOVEMBER 28, 2006