PI #0013714 - TEMPORARY DETOUR PLAN

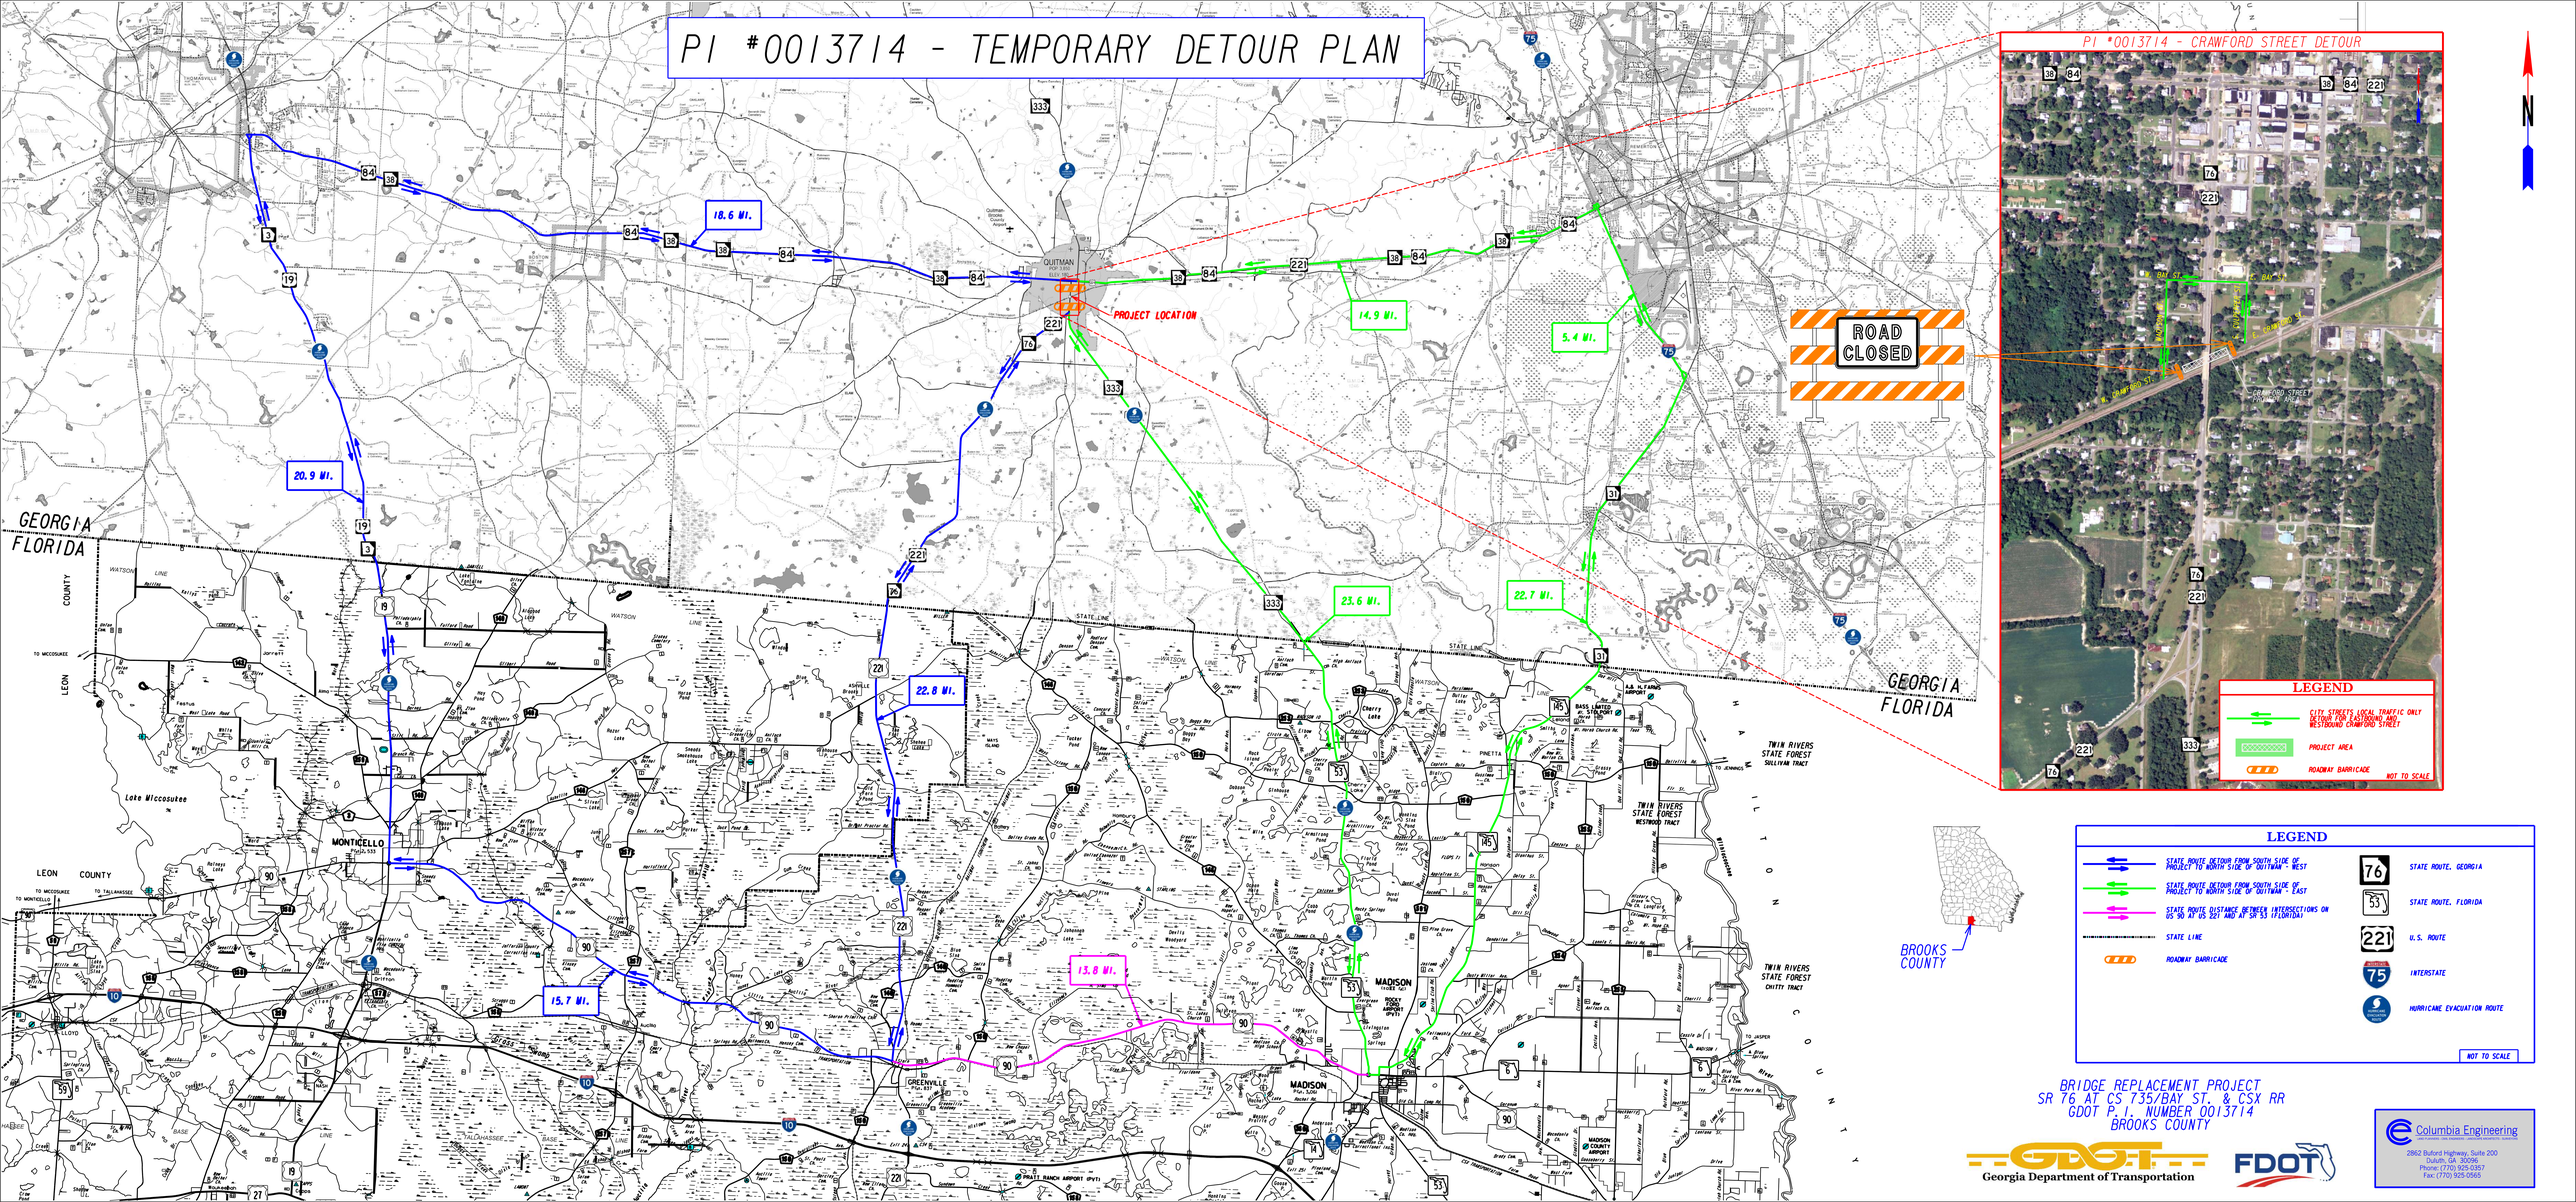

BRIDGE REPLACEMENT PROJECT
SR 76 AT CS 735/BAY ST. & CSX RR
GDOT P.I. NUMBER 0013714
BROOKS COUNTY

Georgia Department of Transportation

FDOT

Columbia Engineering
2862 Buford Highway, Suite 200
Duluth, GA 30096
Phone: (770) 925-0357
Fax: (770) 925-0565