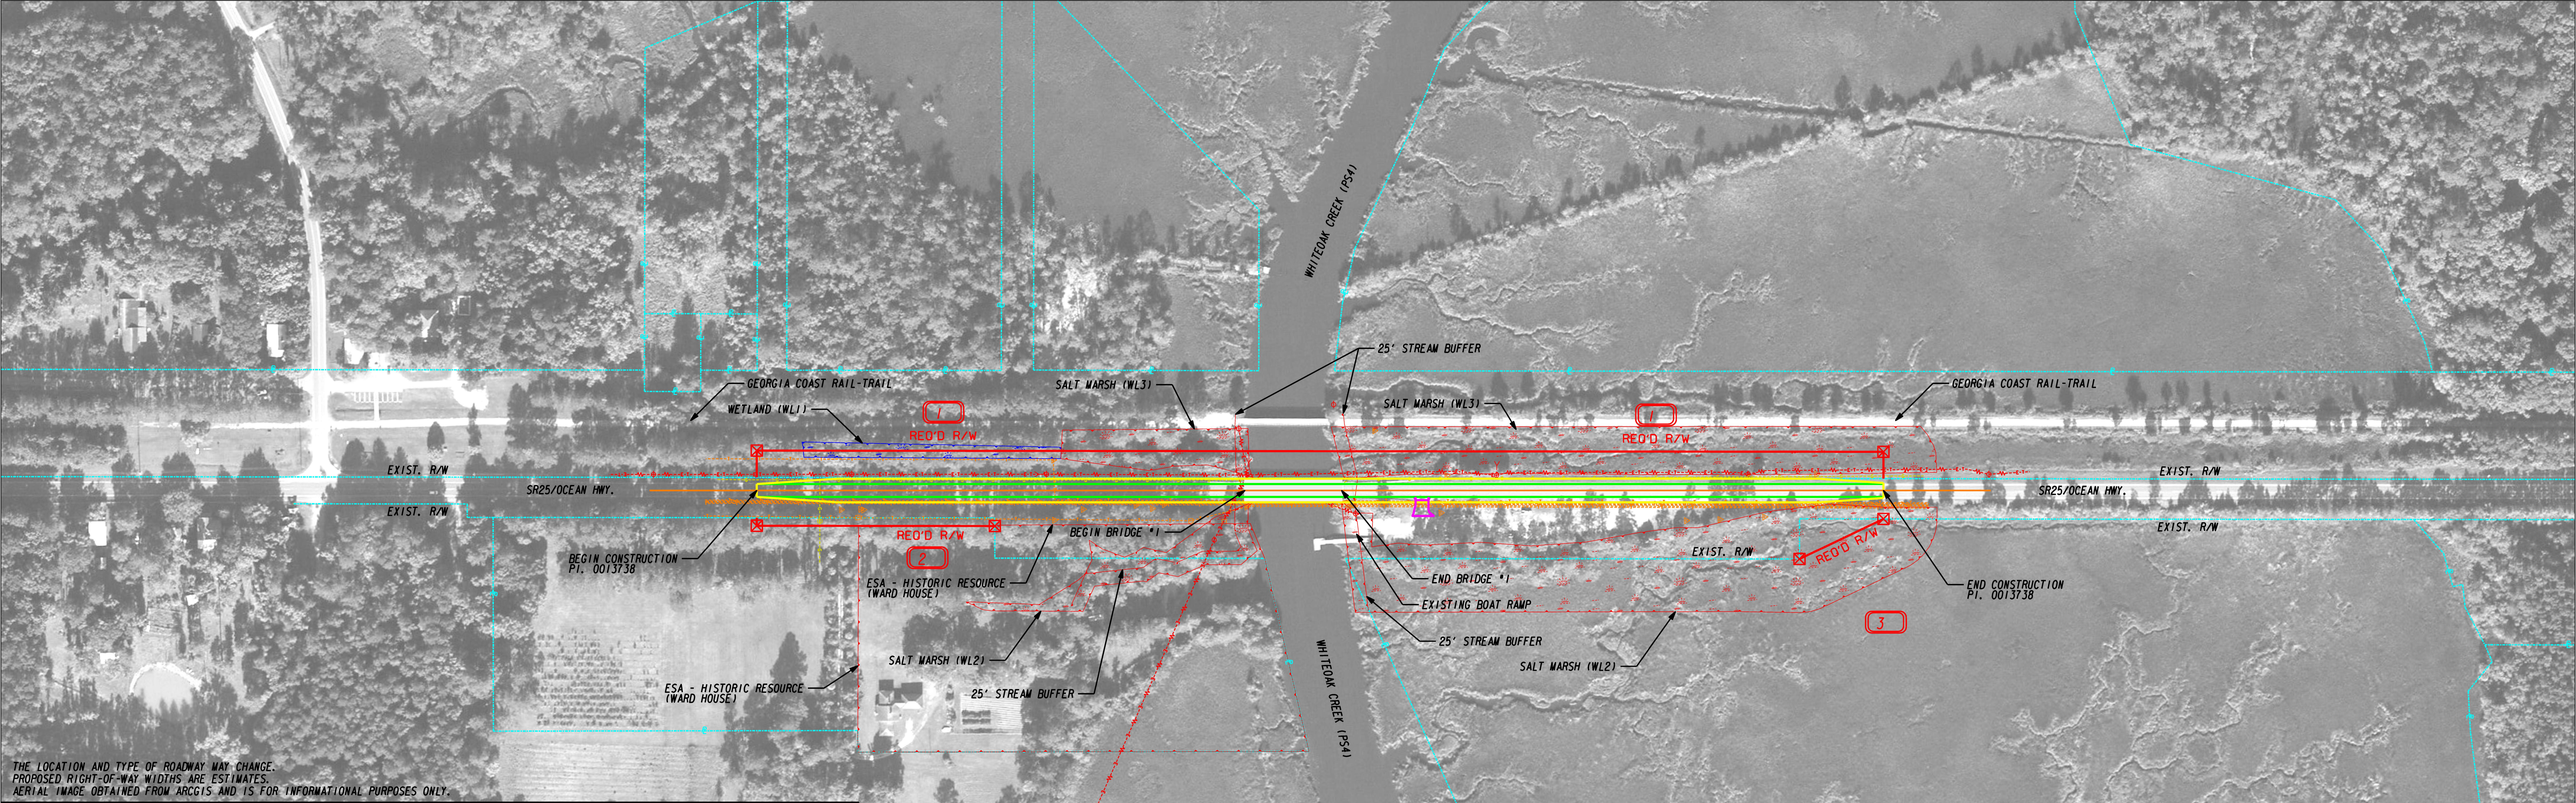


THE LOCATION AND TYPE OF ROADWAY MAY CHANGE.
PROPOSED RIGHT-OF-WAY WIDTHS ARE ESTIMATES.
AERIAL IMAGE OBTAINED FROM ARCGIS AND IS FOR INFORMATIONAL PURPOSES ONLY.

GDOT PI. 0013738

SR25 @ WHITEOAK CREEK
BRIDGE REPLACEMENT

PREFERRED ALTERNATIVE
OFF-SITE DETOUR

GDOT
Georgia Department of Transportation

BARGE
DESIGN SOLUTIONS

## LEGEND

| EXISTING INFORMATION | PROPOSED INFORMATION |
|---|---|
| CENTERLINE | PROPOSED LANES |
| EXIST. RIGHT-OF-WAY | PROPOSED SHOULDER |
| REQ'D RIGHT-OF-WAY | PROPOSED DRIVEWAY |
| SALT MARSH | NEW/WIDENED BRIDGE |
| WETLAND | |
| ESA | |