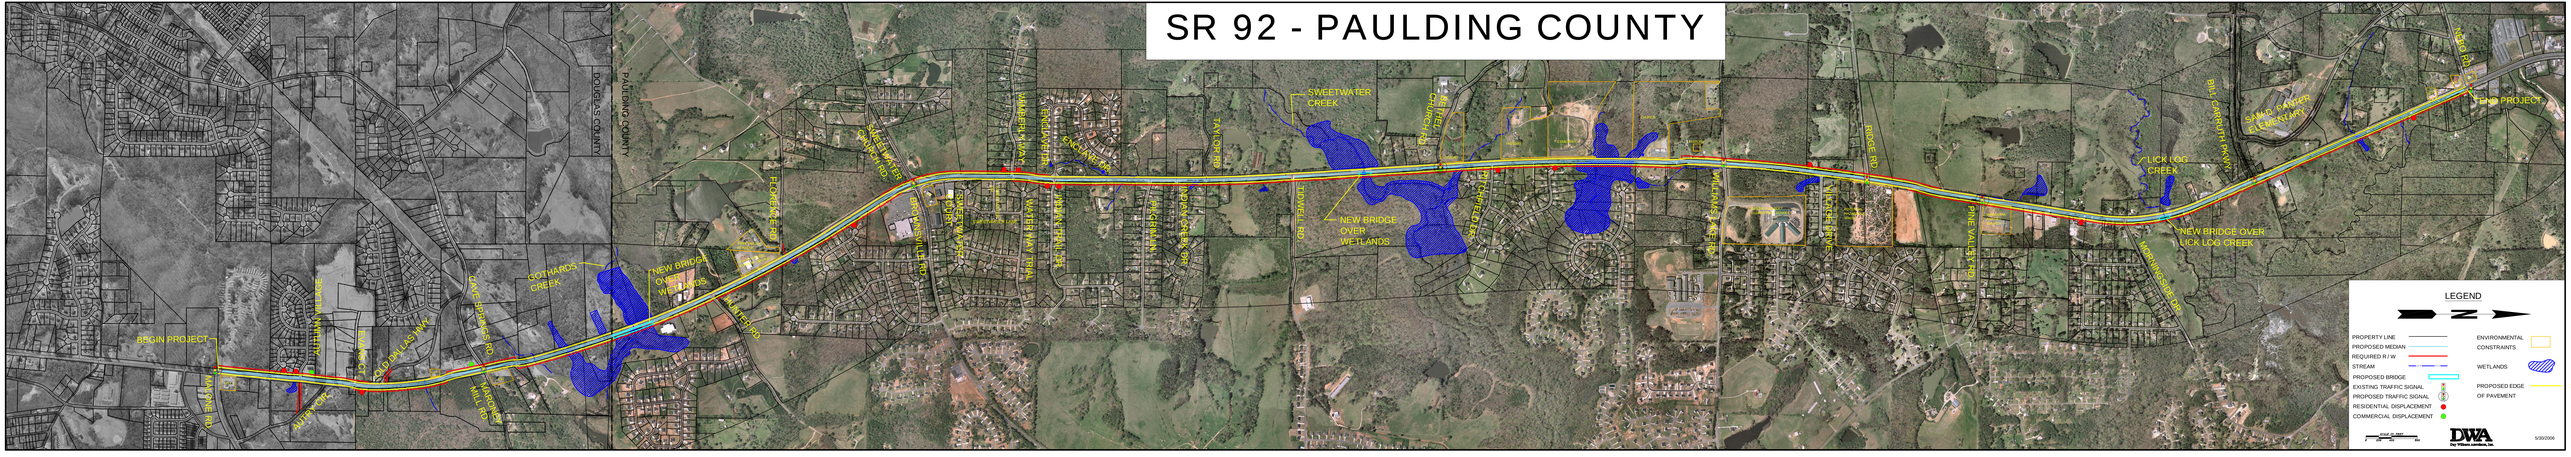
SR 92 - PAULDING COUNTY
BEGIN PROJECT
MAYONE RD
AUTRY CIR
OLD DALLAS HWY
MARONEY MILL RD
CAVE SPRINGS RD
GOTHARDS CREEK
NEW BRIDGE OVER WETLANDS
WALTER RD
FLORENCE RD
DOUGLAS COUNTY
PAULDING COUNTY
SWEETWATER CHURCH RD
BROKINSVILLE RD
SWEETWATER CREEK
WATER WAY TRAIL
WIMBERLY WAY
ENCLAVE DR
INDIAN TRAIL
PIGRIM LN
INDIAN CREEK DR
TAYLOR RD
TIDWELL RD
SWEETWATER CREEK
NEW BRIDGE OVER WETLANDS
BETHEL CHURCH RD
CHIFFELD DR
WILLIAMSTONE RD
RIDGE RD
PINE VALLEY RD
LICK LOG CREEK
NEW BRIDGE OVER LICK LOG CREEK
MORNINGSIDE DR
BILL CARRUTH PKWY
SAM D. PANTER ELEMENTARY
NEDO RD
END PROJECT
LEGEND
PROPERTY LINE
PROPOSED MEDIAN
REQUIRED R / W
STREAM
PROPOSED BRIDGE
EXISTING TRAFFIC SIGNAL
PROPOSED TRAFFIC SIGNAL
RESIDENTIAL DISPLACEMENT
COMMERCIAL DISPLACEMENT
ENVIRONMENTAL CONSTRAINTS
WETLANDS
PROPOSED EDGE OF PAVEMENT
DWA
5/30/2006