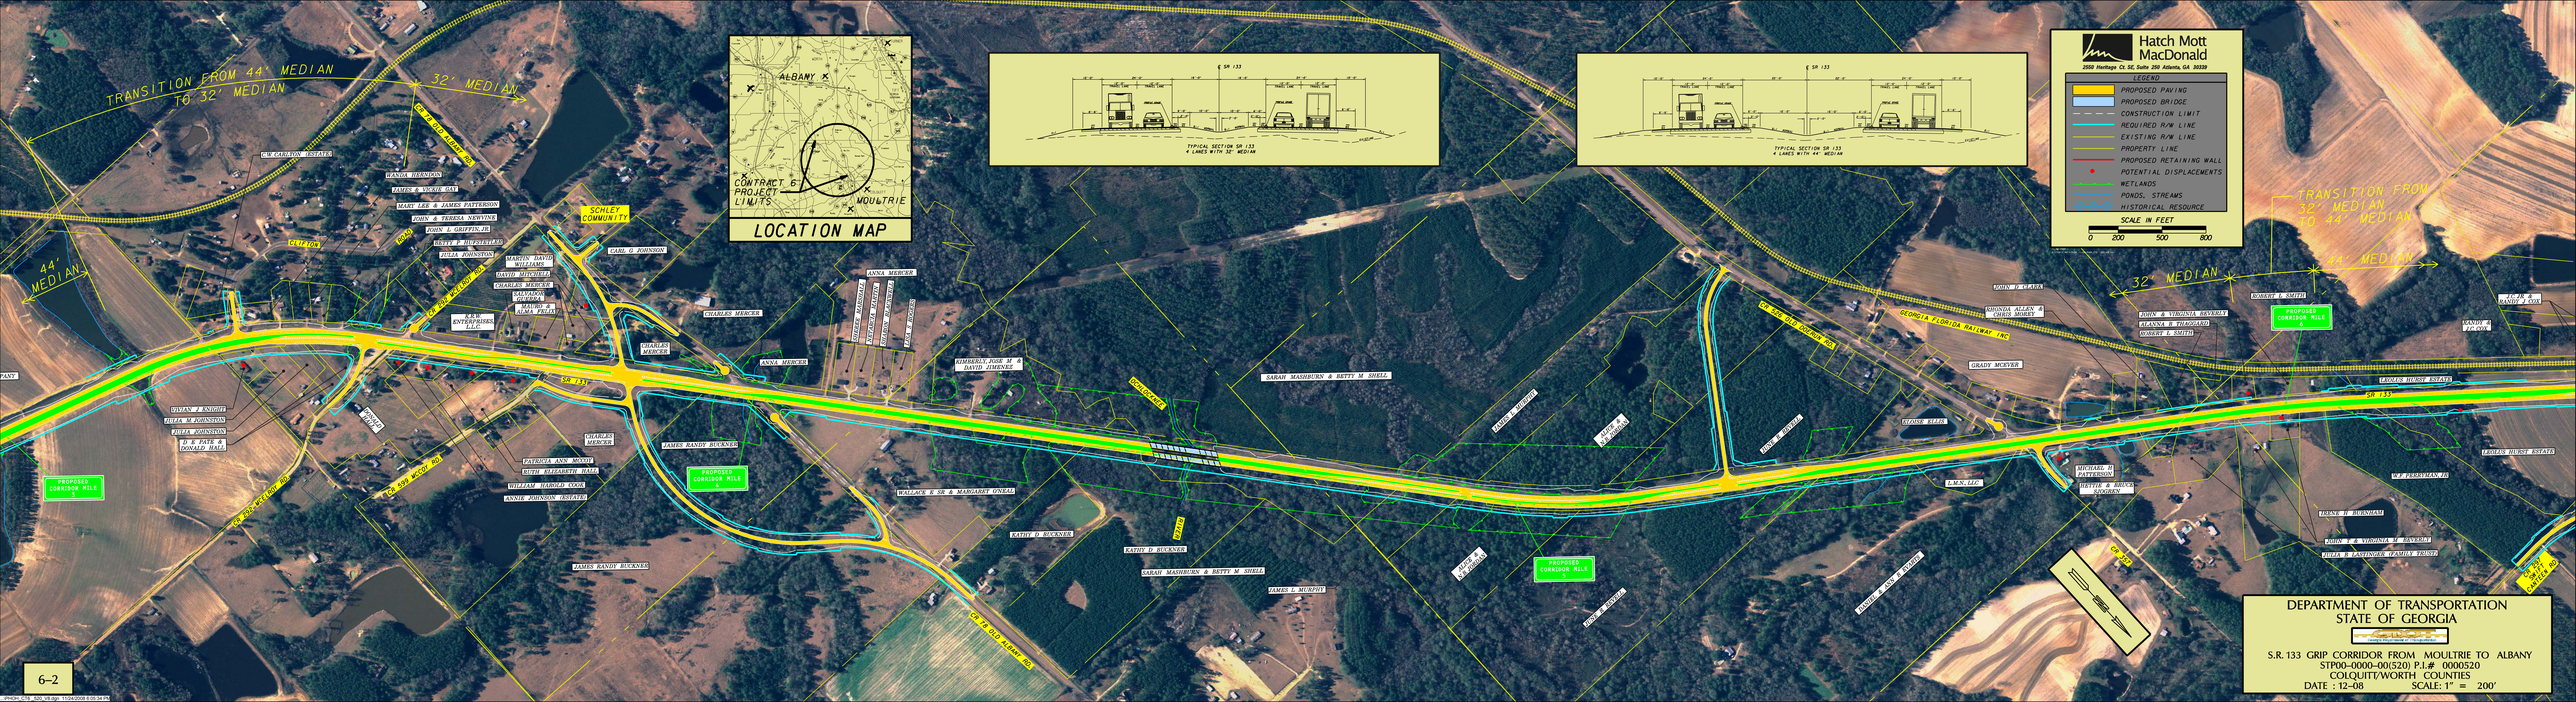
TRANSITION FROM 44' MEDIAN TO 32' MEDIAN
32' MEDIAN
44' MEDIAN
CR 4 OLD ALBANY RD
CR 133 MOULTRIE RD
CR 133 ALBANY RD
CR 597 MOSES RD
CR 597 EAST MOSES RD
CR 14 OLD ALBANY RD
CR 146
CR 146 EAST
SCHLEY COMMUNITY
SR 133
GEORGIA FLORIDA RAILWAY, INC
PROPOSED CORRIDOR MILE 5
PROPOSED CORRIDOR MILE 6
ALBANY
MOULTRIE
CONTRACT 6 PROJECT LIMITS
LOCATION MAP
TYPICAL SECTION SR 133 4 LANES WITH 32' MEDIAN
TYPICAL SECTION SR 133 4 LANES WITH 44' MEDIAN
Hatch Mott MacDonald
2500 Heritage Ct. SE, Suite 200 Atlanta, GA 30339
LEGEND
PROPOSED PAVING
PROPOSED BRIDGE
CONSTRUCTION LIMIT
REQUIRED R/W LINE
EXISTING R/W LINE
PROPERTY LINE
PROPOSED RETAINING WALL
POTENTIAL DISPLACEMENTS
WETLANDS
PONDS, STREAMS
HISTORICAL RESOURCE
SCALE IN FEET
0 200 500 800
DEPARTMENT OF TRANSPORTATION
STATE OF GEORGIA
S.R. 133 GRIP CORRIDOR FROM MOULTRIE TO ALBANY
STP00-0000-00(520) P.I.# 0000520
COLQUITT/WORTH COUNTIES
DATE : 12-08 SCALE: 1" = 200'
6-2