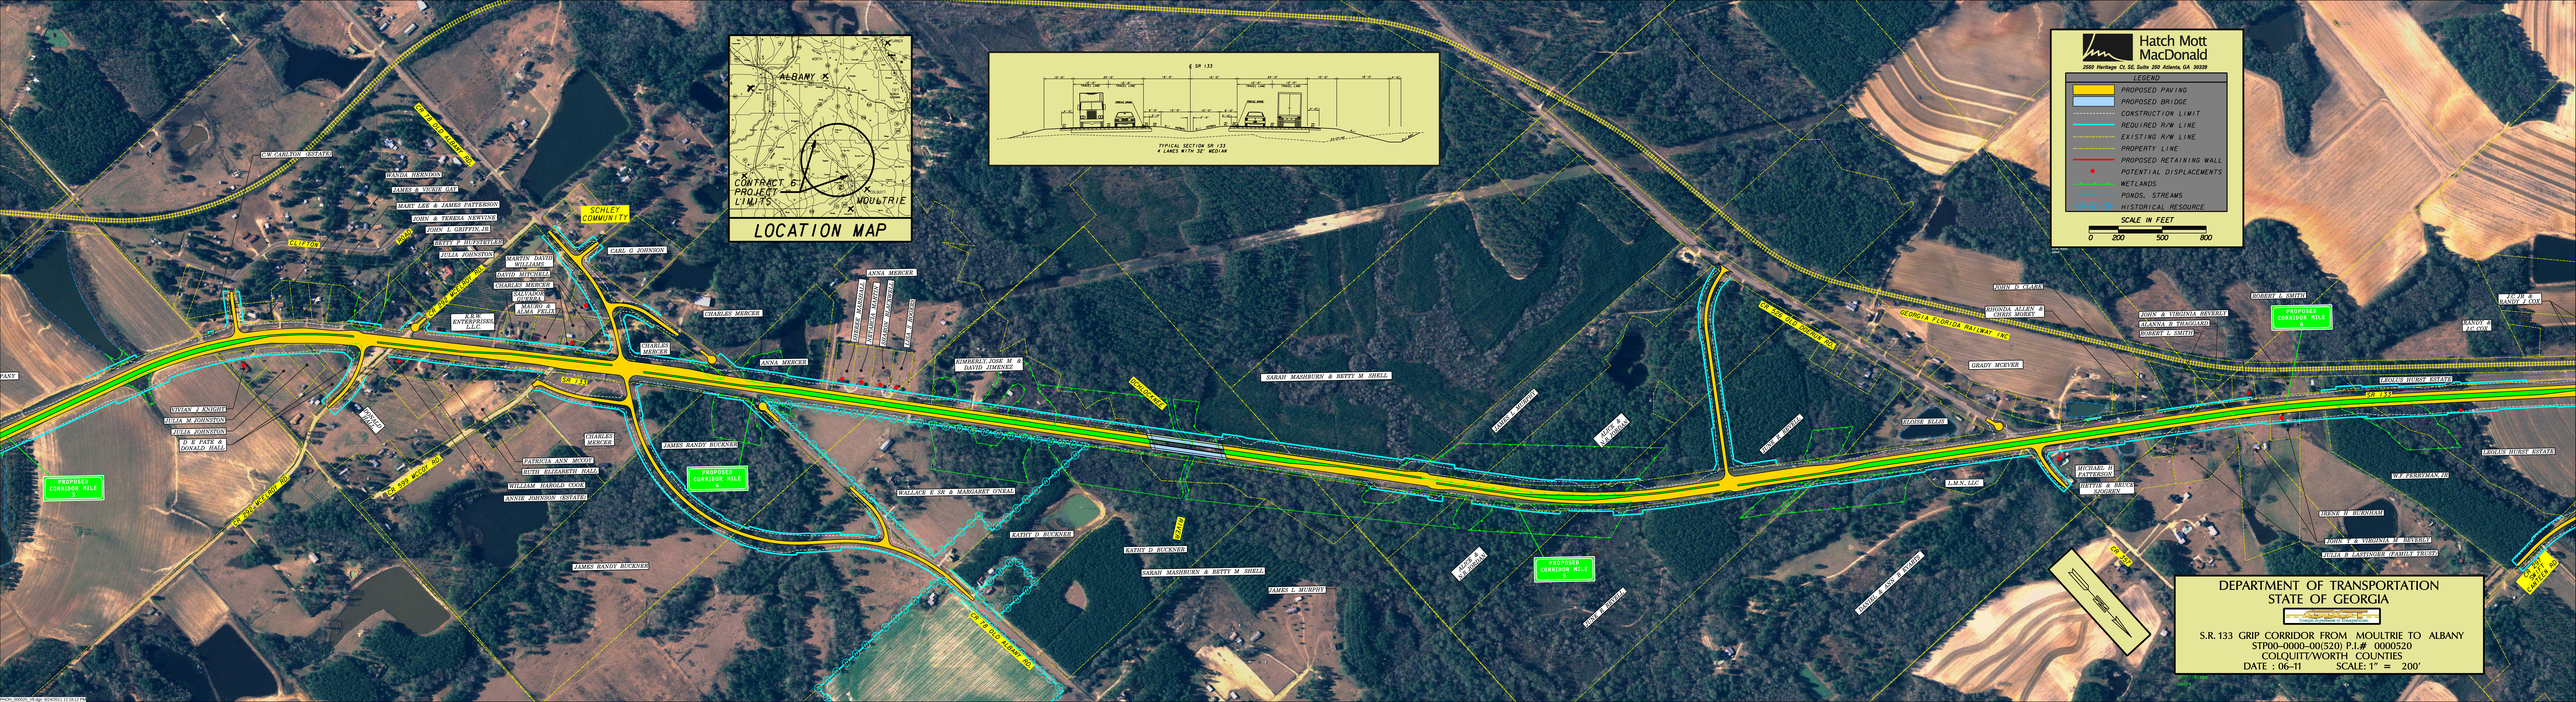

LOCATION MAP
ALBANY
WORTH
TIFT
GEORGIA AGRIRAMA
TURNER
COLQUITT
MOULTRIE
CONTRACT 6
PROJECT
LIMITS
℄ SR 133
10'-0"
24'-0"
12'-0"
TRAVEL LANE
16'-0"
18'-0"
4'-0"
6'-0"
2'-0"
PROFILE GRADE
NORMAL
EXISTING
6%
4%
2%
6:1
2:1 MAX
TYPICAL SECTION SR 133
4 LANES WITH 32' MEDIAN
LEGEND
PROPOSED PAVING
PROPOSED BRIDGE
CONSTRUCTION LIMIT
REQUIRED R/W LINE
EXISTING R/W LINE
PROPERTY LINE
PROPOSED RETAINING WALL
POTENTIAL DISPLACEMENTS
WETLANDS
PONDS, STREAMS
HISTORICAL RESOURCE
SCALE IN FEET
0
200
500
800
SR 133
CR 78 OLD ALBANY RD.
CR 292 MCELROY RD.
CR 599 MCCOY RD.
CLIFTON
ROAD
SCHLEY COMMUNITY
OCHLOCKNEE
RIVER
CR 526 OLD DOERUN RD.
GEORGIA FLORIDA RAILWAY INC
CR 357
CR 297 SWIFT CANTEEN RD
PROPOSED CORRIDOR MILE 3
PROPOSED CORRIDOR MILE 4
PROPOSED CORRIDOR MILE 5
PROPOSED CORRIDOR MILE 6
PANY
C.W. CARLTON (ESTATE)
WANDA HERNDON
JAMES & VICKIE GAY
MARY LEE & JAMES PATTERSON
JOHN & TERESA NEWVINE
JOHN L GRIFFIN, JR.
BETTY P HUFSTETLER
JULIA JOHNSTON
MARTIN DAVID WILLIAMS
DAVID MITCHELL
CHARLES MERCER
SALVADOR GUERRA
MAURO & ALMA FELIX
K.R.W. ENTERPRISES, L.L.C.
CARL G JOHNSON
CHARLES MERCER
CHARLES MERCER
ANNA MERCER
ANNA MERCER
SHEREE MARSHALL
NETARCIA MARTIN
SHARON BLACKWELL
LISA S ROGERS
KIMBERLY, JOSE M & DAVID JIMENEZ
VIVIAN J KNIGHT
JULIA M. JOHNSTON
JULIA JOHNSTON
D E PATE & DONALD HALL
DONALD HALL
CHARLES MERCER
PATRICIA ANN MCCOY
RUTH ELIZABETH HALL
WILLIAM HAROLD COOK
ANNIE JOHNSON (ESTATE)
JAMES RANDY BUCKNER
JAMES RANDY BUCKNER
WALLACE E SR & MARGARET O'NEAL
KATHY D BUCKNER
KATHY D BUCKNER
SARAH MASHBURN & BETTY M SHELL
SARAH MASHBURN & BETTY M SHELL
JAMES L MURPHY
JAMES L MURPHY
ALICE & N.B. JORDAN
ALICE & N.B. JORDAN
JUNE R REVELL
JUNE R REVELL
ELOISE ELLIS
L.M.N., LLC
MICHAEL H PATTERSON
HETTIE & BRUCE SJOGREN
DANIEL & ANN B EVARTS
GRADY MCEVER
JOHN D CLARK
RHONDA ALLEN & CHRIS MOREY
JOHN & VIRGINIA BEVERLY
ALANNA B THAGGARD
ROBERT L SMITH
ROBERT L SMITH
J.C. JR & RANDY J COX
RANDY & J.C. COX
LEOLUS HURST ESTATE
LEOLUS HURST ESTATE
W.F. PERRYMAN, JR
IRENE H BURNHAM
JOHN T & VIRGINIA M BEVERLY
JULIA B LASTINGER (FAMILY TRUST)
N

Hatch Mott MacDonald
2550 Heritage Ct. SE, Suite 250 Atlanta, GA 30339

DEPARTMENT OF TRANSPORTATION
STATE OF GEORGIA
Georgia Department of Transportation
S.R. 133 GRIP CORRIDOR FROM MOULTRIE TO ALBANY
STP00–0000–00(520) P.I.# 0000520
COLQUITT/WORTH COUNTIES
DATE : 06–11 SCALE: 1" = 200'

PHOH_000520_V8.dgn 6/24/2011 12:19:12 PM