NHS-0000-00(765)
P.I. NO. 0000765
TIFT COUNTY
OMEGA-ELDORADO ROAD/ CR 418

LEGEND	
	REQUIRED LIMIT OF ACCES AT EXISTING RIGHT OF WAY
	REQUIRED LIMIT OF ACCESS
	REQUIRED RIGHT OF WAY
	TRAFFIC STRIPING
	PROPOSED CONSTRUCTION CENTERLINE
	STREAM/DITCH FLOWLINE
	DISPLACEMENT
	EXISTING PROPERTY LINE
	PROPOSED BRIDGE
	TRAFFIC CONFIGURATIONS
	PROPOSED EDGE OF PAVEMENT
	POTENTIAL HISTORIC PROPERTY

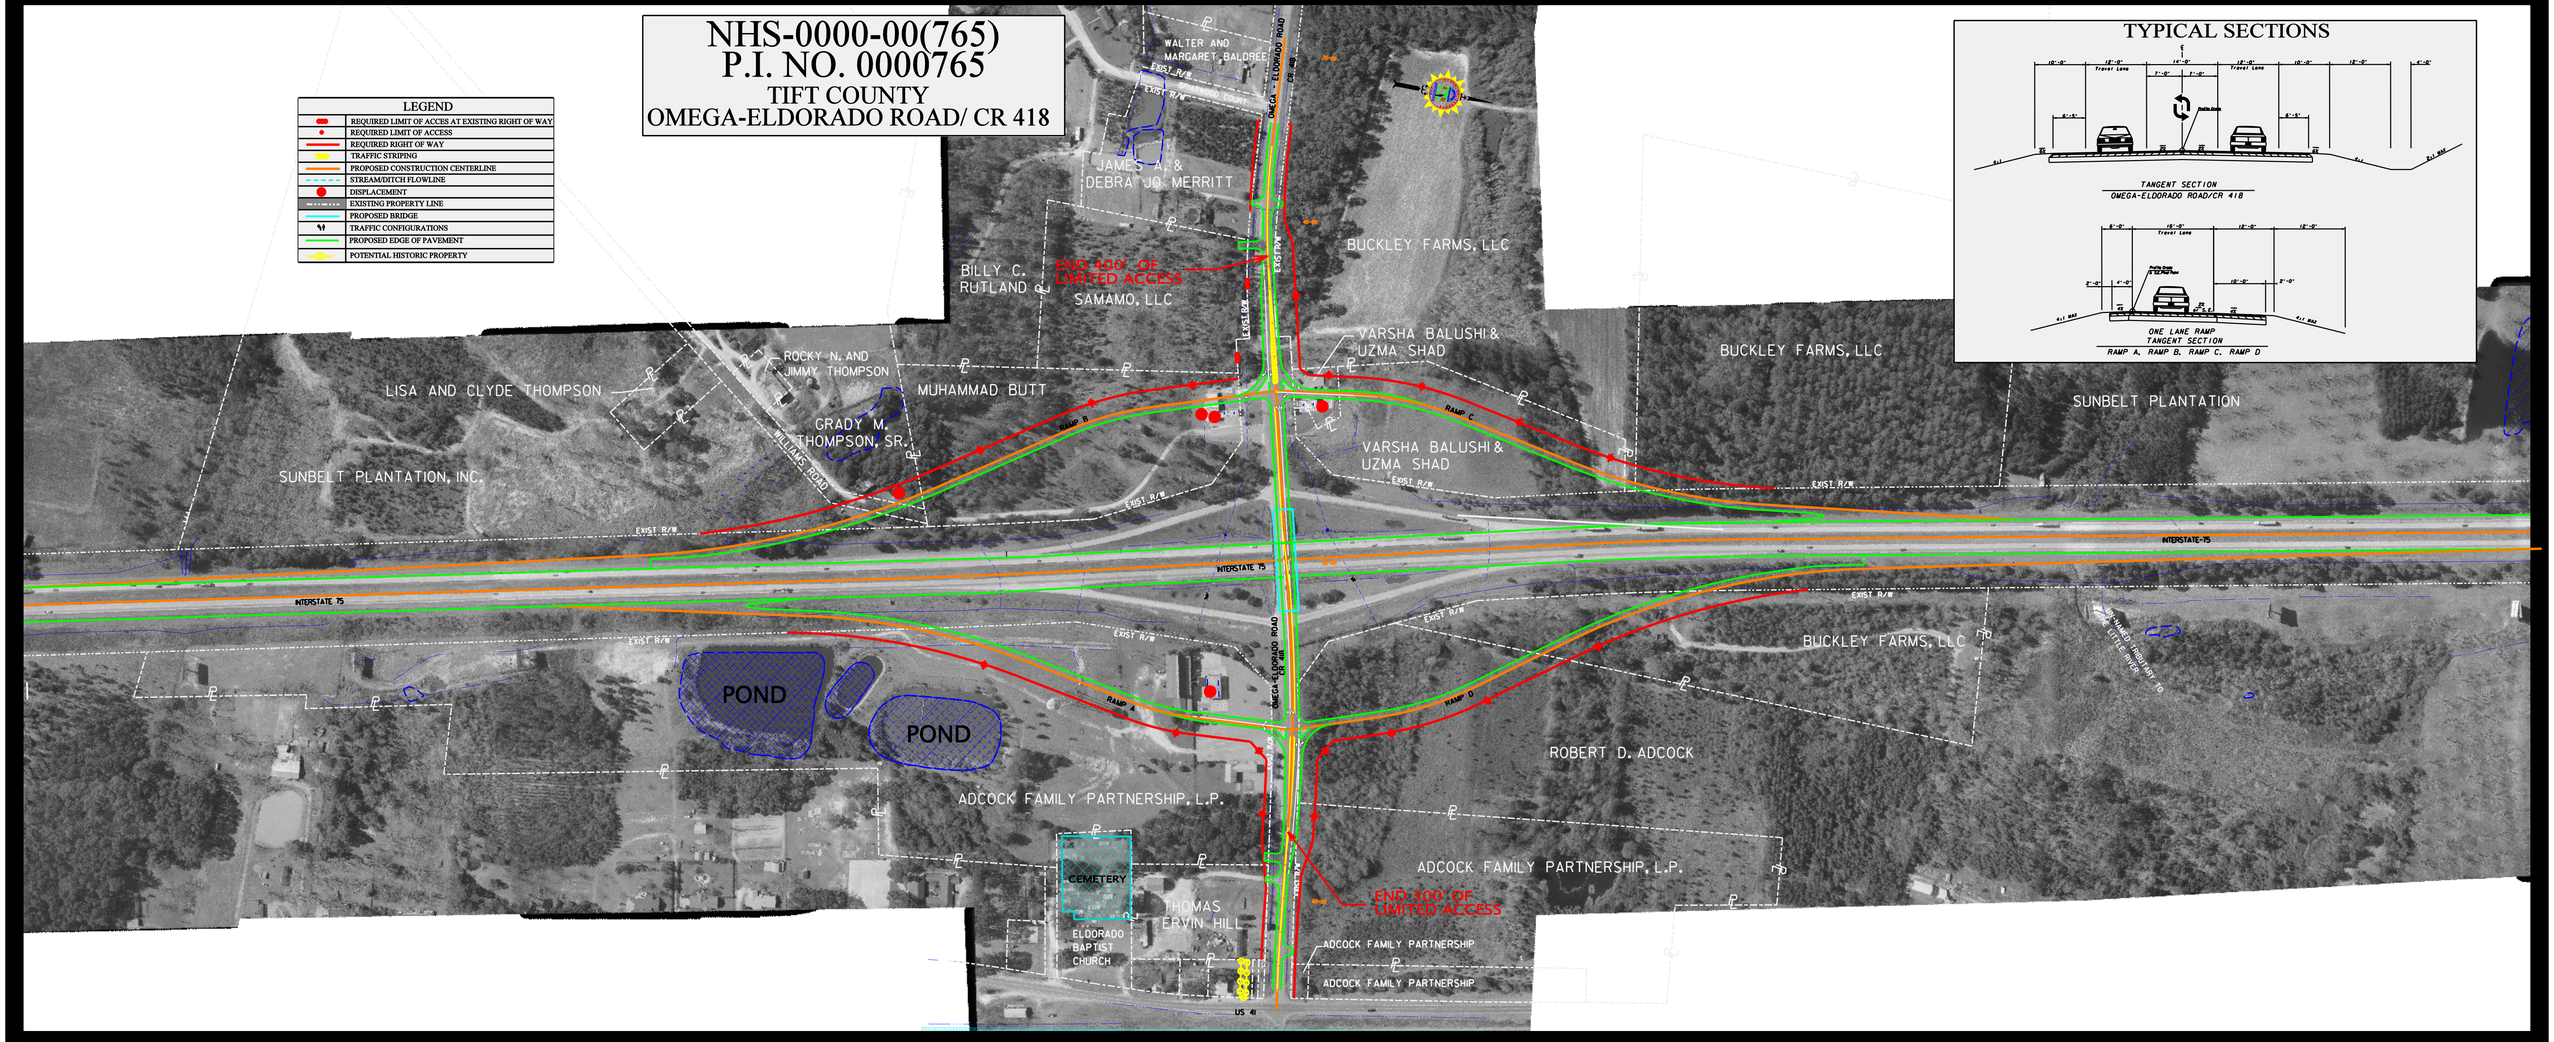

TYPICAL SECTIONS

AEI AMERICAN ENGINEERS, INC.
PROFESSIONAL ENGINEERING

GEORGIA DEPARTMENT OF TRANSPORTATION

SCALE IN FEET
0 100 200 400

PRELIMINARY AND SUBJECT TO CHANGE

CONCEPTUAL LAYOUT

I-75 From CR 246/Cook to CR 204 in Tift County - Phase 2
P.I. No. 0000765
GDOT Project No. NHS-0000-00(765)
Tift County, Georgia

DATE