DEPARTMENT OF TRANSPORTATION
PROJECT # NHS-0000-00(804)
PI # 0000804
TURNER COUNTY
NORTH ST. (SR 159) INTERCHANGE CONCEPTUAL LAYOUT

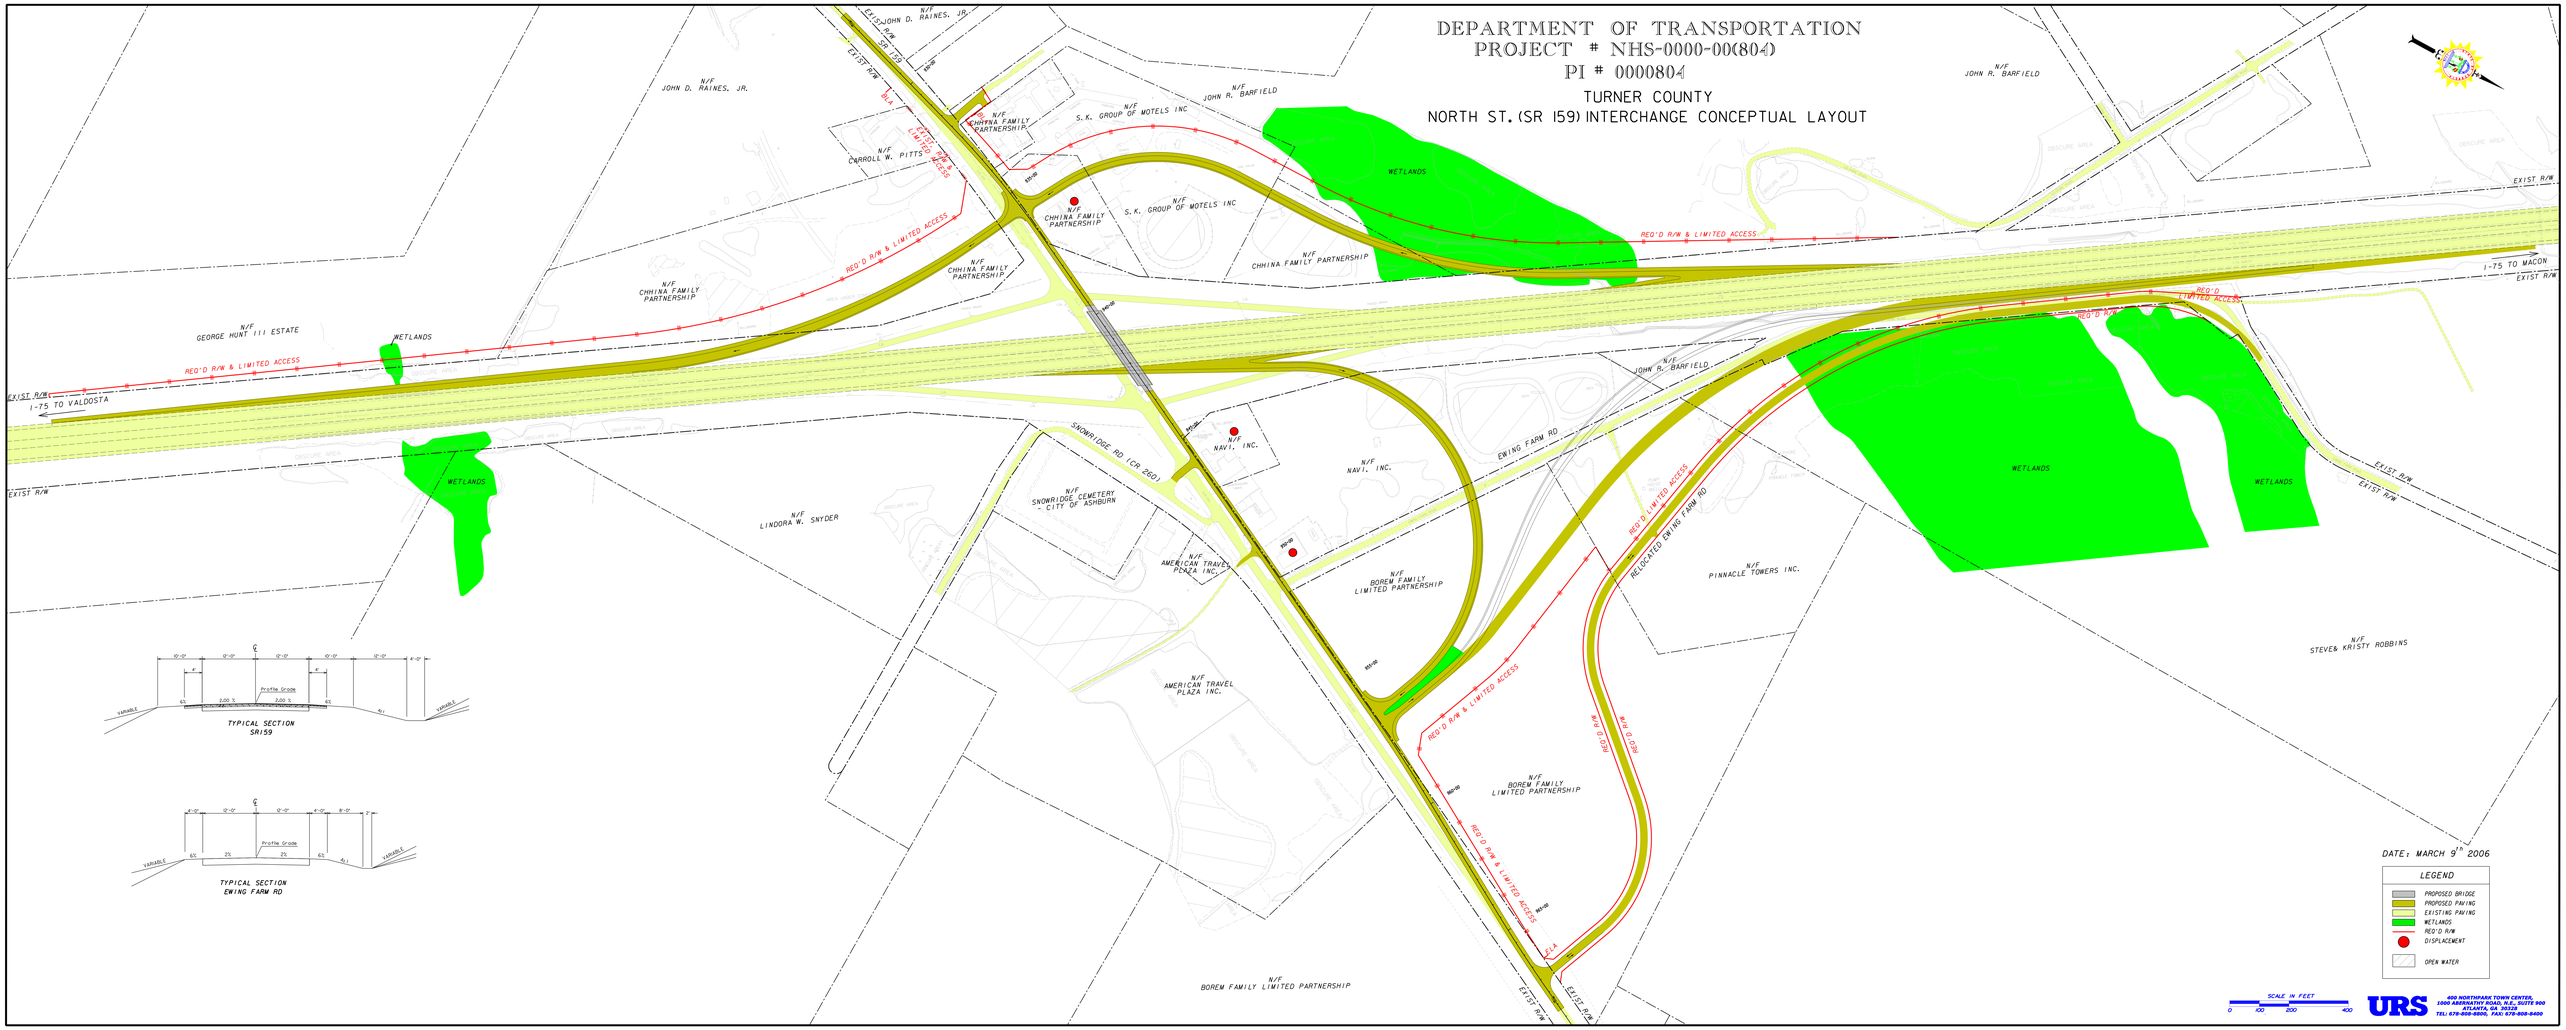

:DGN\HS\COLOR-S.dgn 03/16/2006 09:16:55 AM