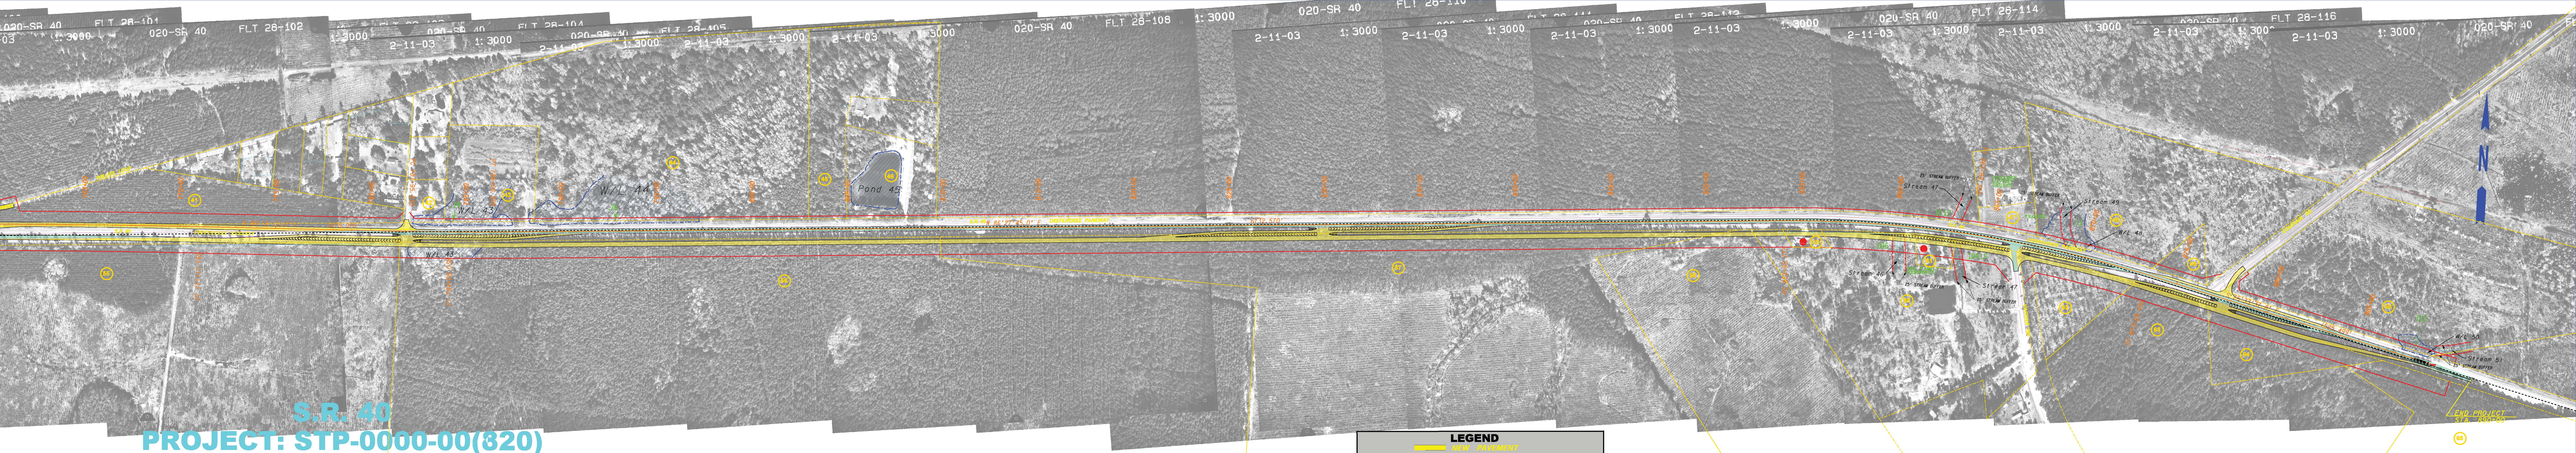

S.R. 40

PROJECT: STP-0000-00(820)

PI No. 0000820

Camden County

ALTERNATE A & B IMPROVEMENTS

GRAPHIC SCALE: 1" = 150' (Sheet 4 of 4)