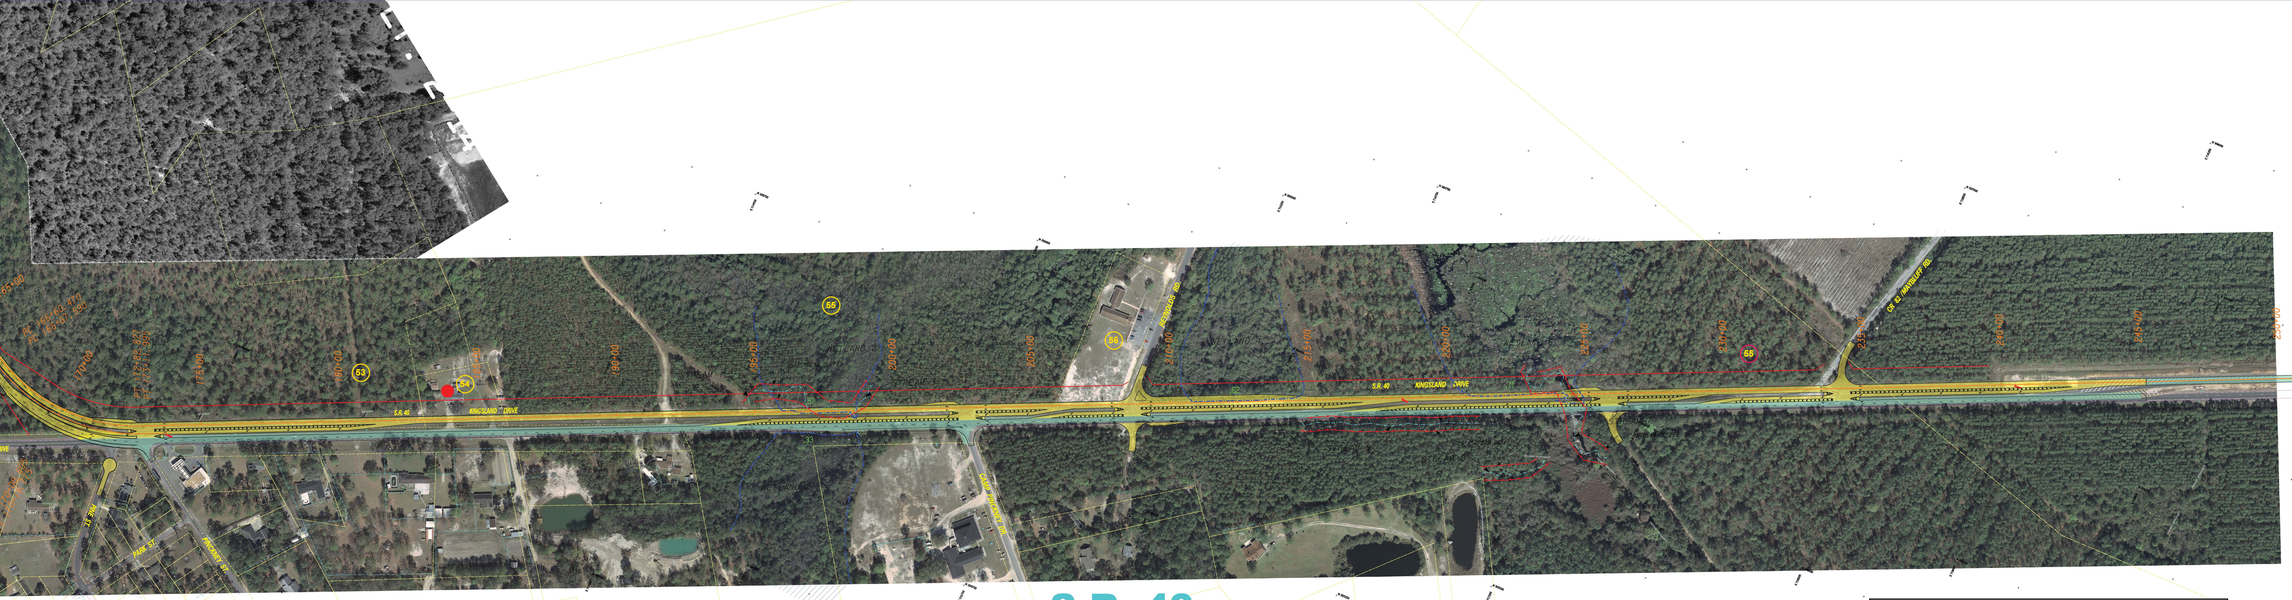

S.R. 40
PROJECT: STP-0000-00(821)
PI No. 0000821
Charlton County
ALTERNATE A IMPROVEMENTS

GRAPHIC SCALE: 1" = 100' (Sheet 2 of 2)

LEGEND

- NEW PAVEMENT
- EXIST. PVMT. OVERLAY
- DISPLACEMENTS
- PROPERTY OWNER
- REQ'D. RIGHT OF WAY
- PROPERTY LINE /EXIST. R/W
- STREAM /LAKE
- WETLANDS
- STREAM BUFFER