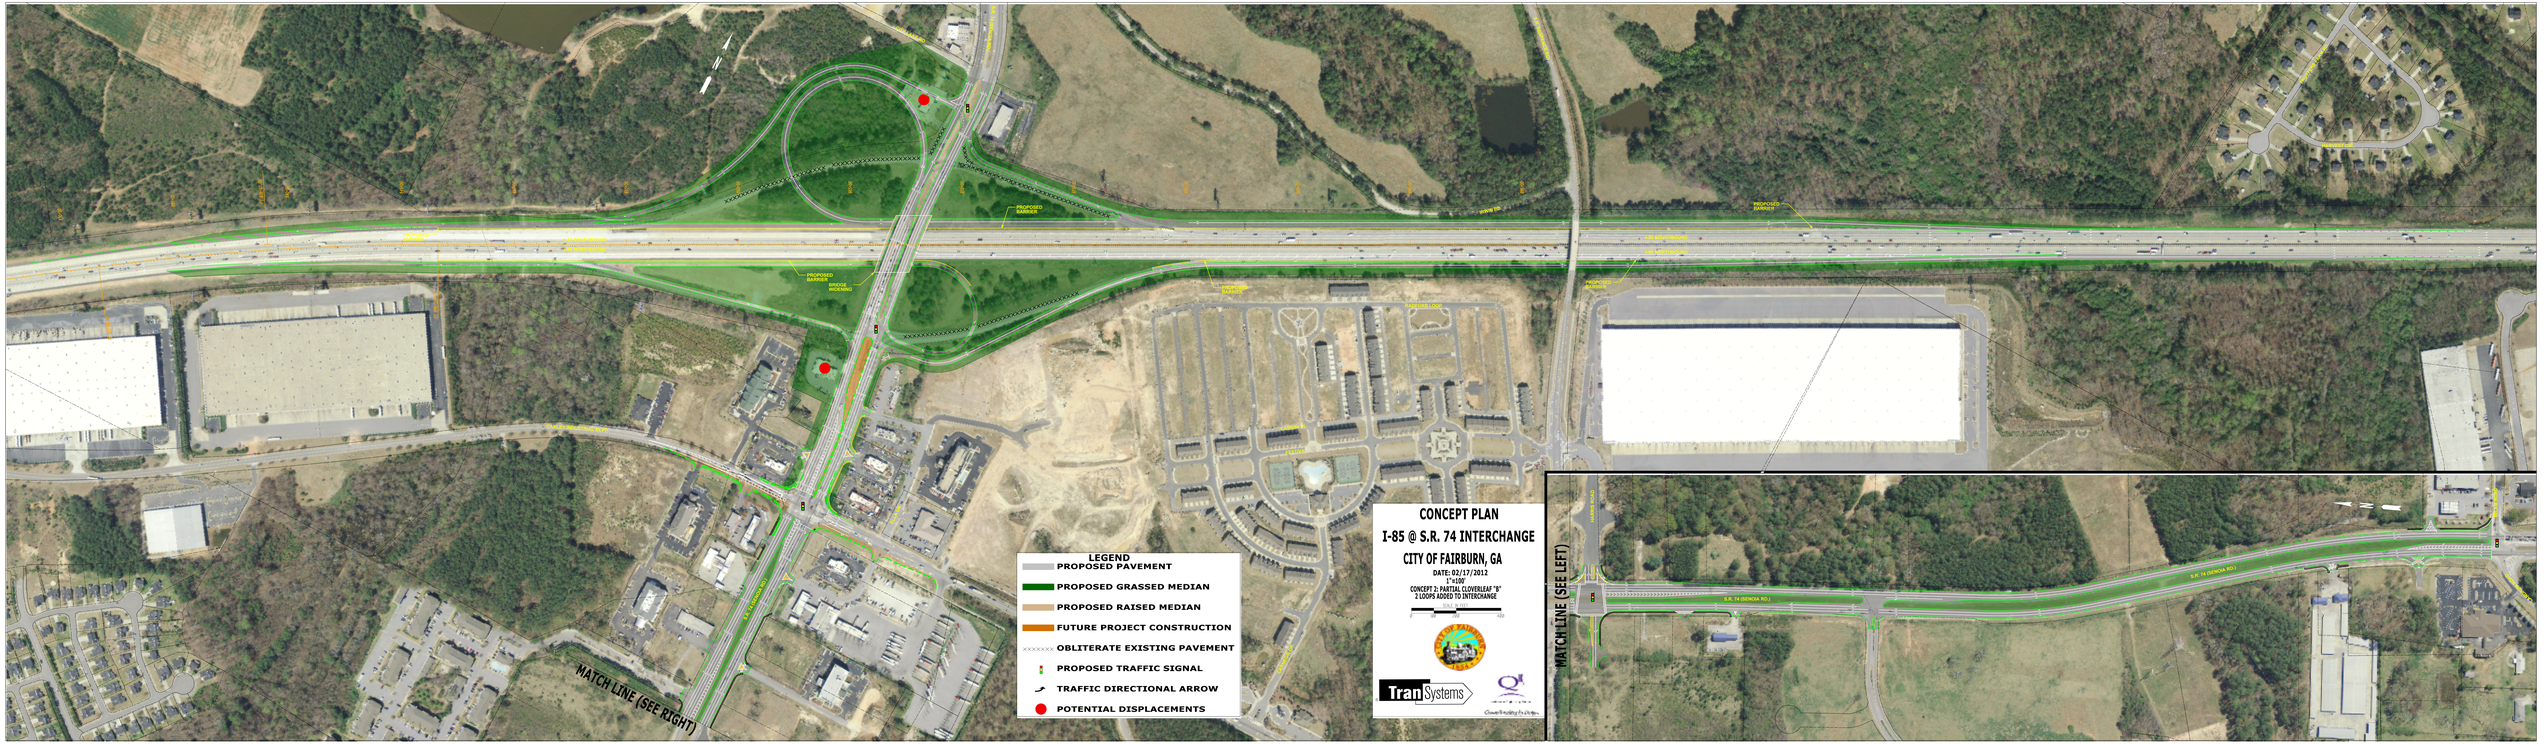
PROPOSED BARRIER
EXISTING BARRIER
PROPOSED BARRIER BRIDGE WIDENING
PROPOSED BARRIER
EXISTING BARRIER
PROPOSED BARRIER
EXISTING BARRIER
PROPOSED BARRIER
EXISTING BARRIER