COORDINATE POINTS			
POT	STA 165+00.00	N 776150.666	E 966509.070
POC	STA 170+00.00	N 776649.341	E 966475.819

Curve# 2 - Jimmy DeLoach Connector
PI Sta= 173+98.43
N= 777048.70
E= 966482.52
DELTA= 20°19'28.2" (LT)
D= 01°16'23.66"
T= 806.62
L= 1596.28
R= 4500.00
E= 71.72

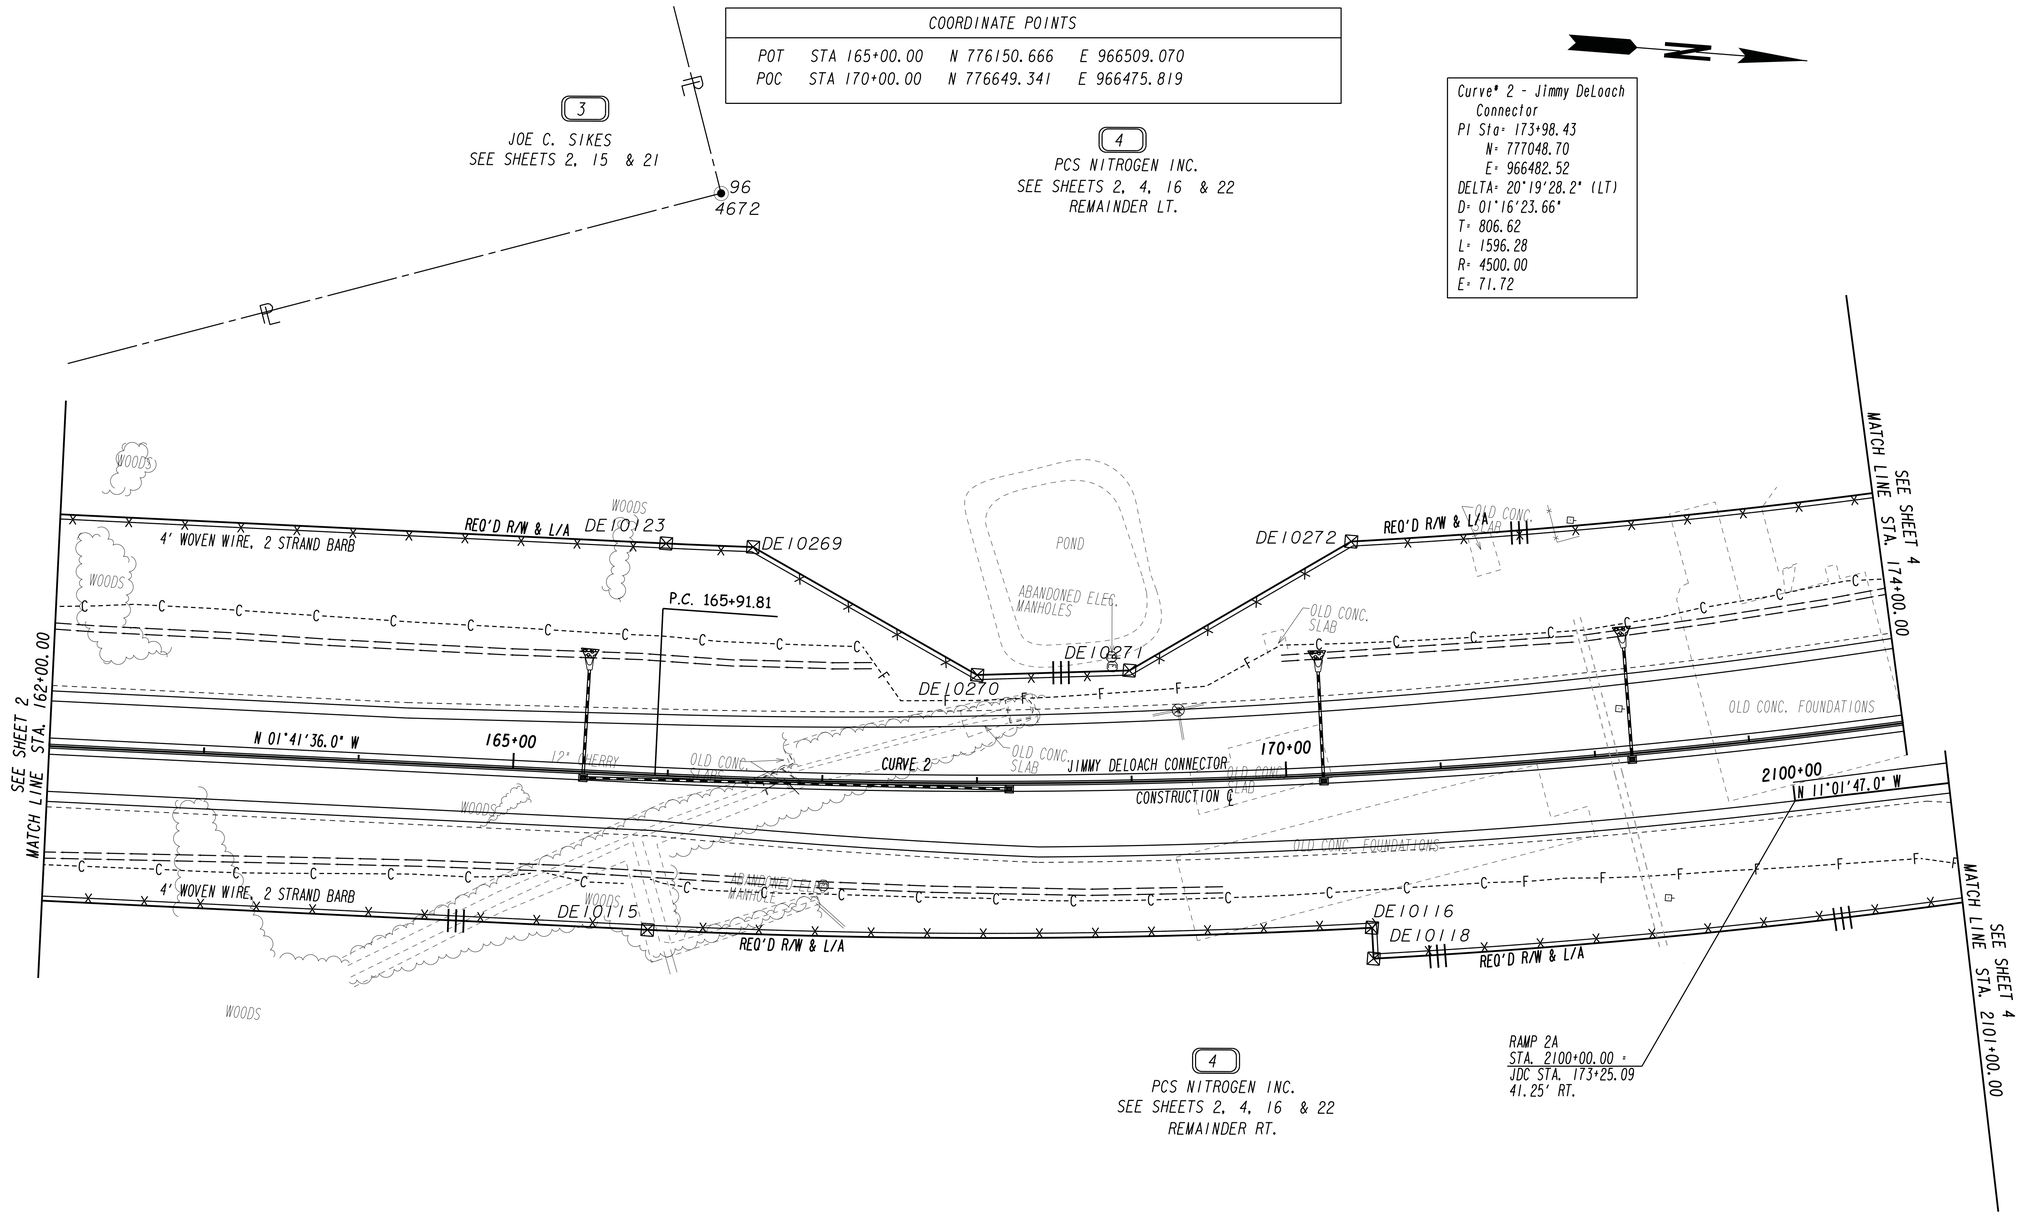

PROPERTY AND EXISTING R/W LINE
REQUIRED R/W LINE
CONSTRUCTION LIMITS
EASEMENT FOR CONSTR & MAINTENANCE OF SLOPES
EASEMENT FOR CONSTR OF SLOPES
EASEMENT FOR CONSTR OF DRIVES

BEGIN LIMIT OF ACCESS.....BLA
END LIMIT OF ACCESS.....ELA
LIMIT OF ACCESS
REQ'D R/W & LIMIT OF ACCESS

SCALE IN FEET
0 50 100 200

THE LPA GROUP
TRANSPORTATION CONSULTANTS
A UNIT OF MICHAEL BAKER CORPORATION
3595 ENGINEERING DRIVE
NORCROSS, GEORGIA 30092
(770) 263-9118

DATE	REVISIONS	DATE	REVISIONS
10-19-2012	ADDED ROAD NAME TO CENTERLINE & CONSTR. CENTERLINE LABEL		

STATE OF GEORGIA
DEPARTMENT OF TRANSPORTATION

RIGHT OF WAY MAP

PROJECT NO: CSMSL-0008-00(690)
COUNTY: CHATHAM
LAND LOT NO:
LAND DISTRICT:
GMD 8
DATE 5/1/2012 SH 3 OF 30