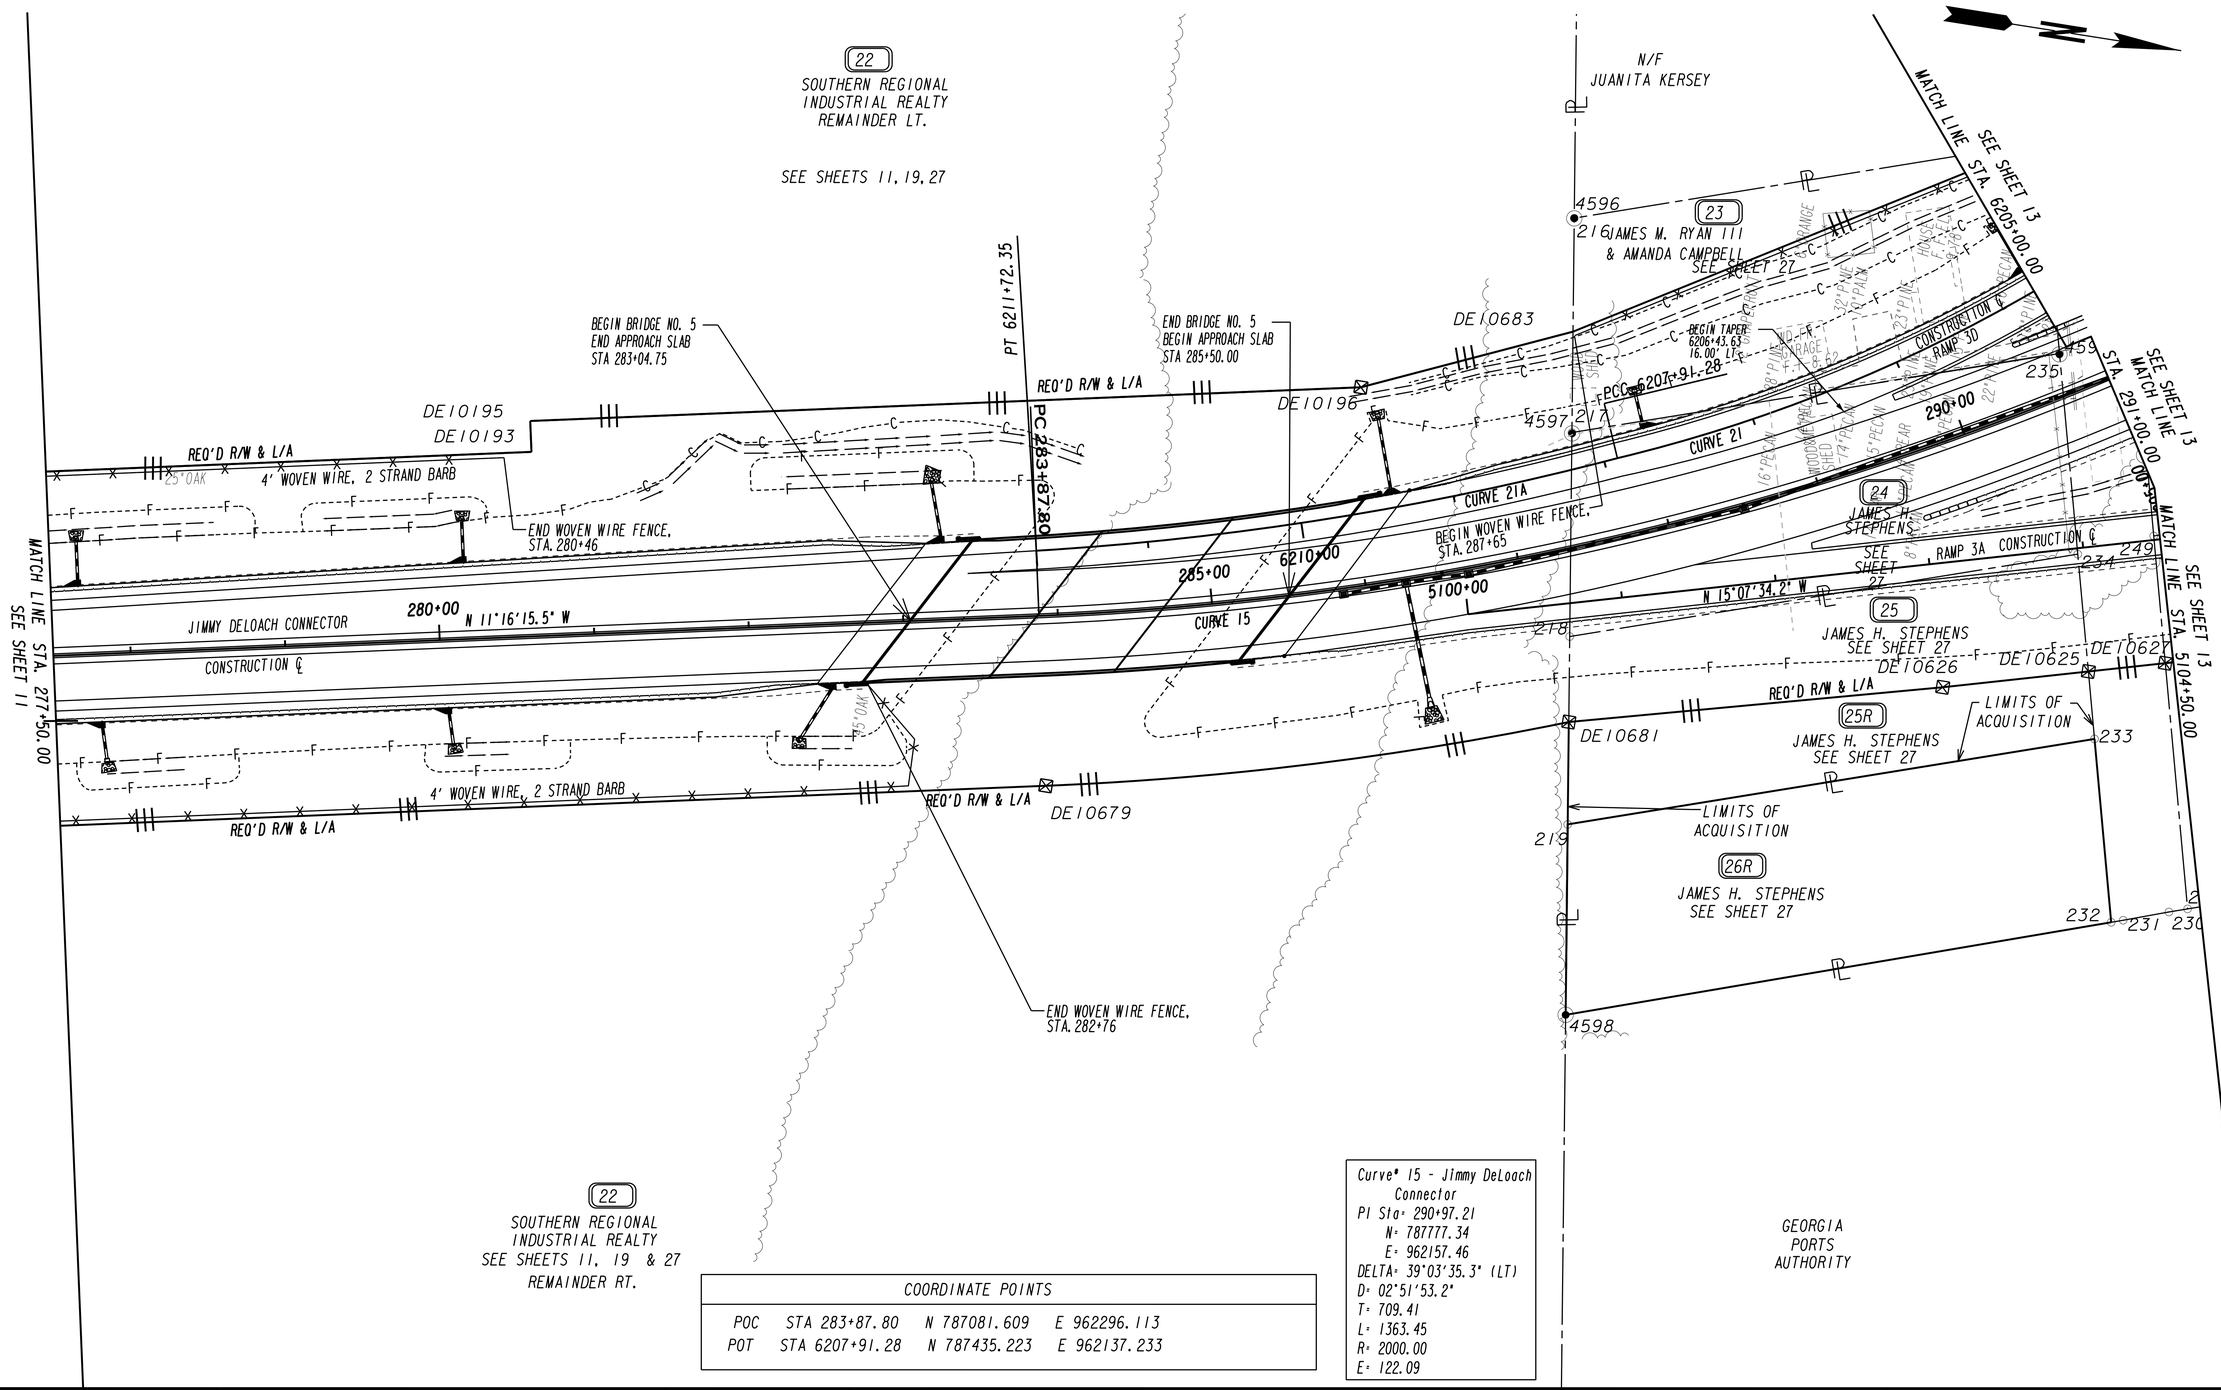

COORDINATE POINTS			
POC	STA 283+87.80	N 787081.609	E 962296.113
POT	STA 6207+91.28	N 787435.223	E 962137.233

Curve# 15 - Jimmy DeLoach Connector
PI Sta= 290+97.21
N= 787777.34
E= 962157.46
DELTA= 39°03'35.3" (LT)
D= 02°51'53.2"
T= 709.41
L= 1363.45
R= 2000.00
E= 122.09

PROPERTY AND EXISTING R/W LINE
REQUIRED R/W LINE
CONSTRUCTION LIMITS
EASEMENT FOR CONSTR & MAINTENANCE OF SLOPES
EASEMENT FOR CONSTR OF SLOPES
EASEMENT FOR CONSTR OF DRIVES

BEGIN LIMIT OF ACCESS.....BLA
END LIMIT OF ACCESS.....ELA
LIMIT OF ACCESS
REQ'D R/W & LIMIT OF ACCESS

SCALE IN FEET
0 50 100 200

THE LPA GROUP
TRANSPORTATION CONSULTANTS
A UNIT OF MICHAEL BAKER CORPORATION
3595 ENGINEERING DRIVE
NORCROSS, GEORGIA 30092
(770) 263-9116

DATE	REVISIONS	DATE	REVISIONS
10-25-2012	ADDED CONSTRUCTION CENTERLINE LABEL		
10-25-2012	REVISED REQ'D R/W & L/A FOR PARCEL 22, 23, 24, 25, 26		
10-25-2012	DELETED PARCEL 27		
2-12-2013	ADDED PARCEL 25R		
3-01-2013	REMOVED PARCEL 26 & L/A, ADDED PARCEL 26R		

STATE OF GEORGIA
DEPARTMENT OF TRANSPORTATION

RIGHT OF WAY MAP

PROJECT NO: CSMSL-0008-00(690)
COUNTY: CHATHAM
LAND LOT NO:
LAND DISTRICT:
GMD 8
DATE 5/1/2012 SH 12 OF 30