STATE	PROJECT NUMBER	SHEET NO.	TOTAL SHEETS
GA	CSMSL-0008-00(690)	1	30

8-26-2015 SHEETS 1,6,7,8,9,10,11,25,26,27

DEPARTMENT OF TRANSPORTATION
STATE OF GEORGIA

RIGHT OF WAY OF PROPOSED JIMMY DELOACH CONNECTOR FROM BOURNE AVENUE SR 307 TO EXISTING JIMMY DELOACH PARKWAY CHATHAM COUNTY

FULL LIMITED ACCESS

STATE AID PROJECT

CSMSL-0008-00(690)

FEDERAL ROUTE No.: N/A
STATE ROUTE No.: N/A
P.I. No.: 0008690

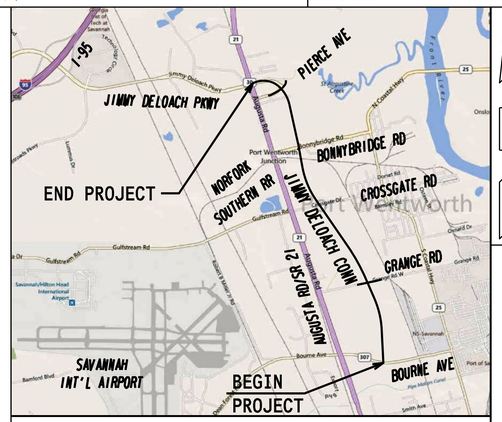

LOCATION SKETCH

NOTE: THE CO-ORDINATES LISTED ARE EAST ZONE GRID CO-ORDINATES BASED ON THE GA. STATE PLANE CO-ORDINATE SYSTEM OF
HORIZONTAL DATUM : NAD 1983/94 EAST ZONE
VERTICAL DATUM : NAVD 1988

DESIGN DATA:	
TRAFFIC A.D.T.:	(2012) 23360
TRAFFIC A.D.T.:	(2032) 30880
TRAFFIC D.H.V.:	(ONE WAY) 1460
DIRECTIONAL DIST:	54%
24 HRS. TRUCKS %:	55%
SPEED DESIGN:	55 MPH

CONVENTIONAL SIGNS

STATE OR COUNTY LINE
CITY LIMIT LINE
LAND LOT LINE
PROPERTY LINE
SURVEY OR BASE LINE
RIGHT OF WAY LINE
- EXISTING
- REQUIRED
- LIMIT OF ACCESS
- REQD R/W & LIMIT OF ACCESS
- R/W MARKERS

FENCE
RAILROAD
POWER LINE
TELEPHONE LINE
POWER POLES
TELEPHONE OR TELEGRAPH POLES

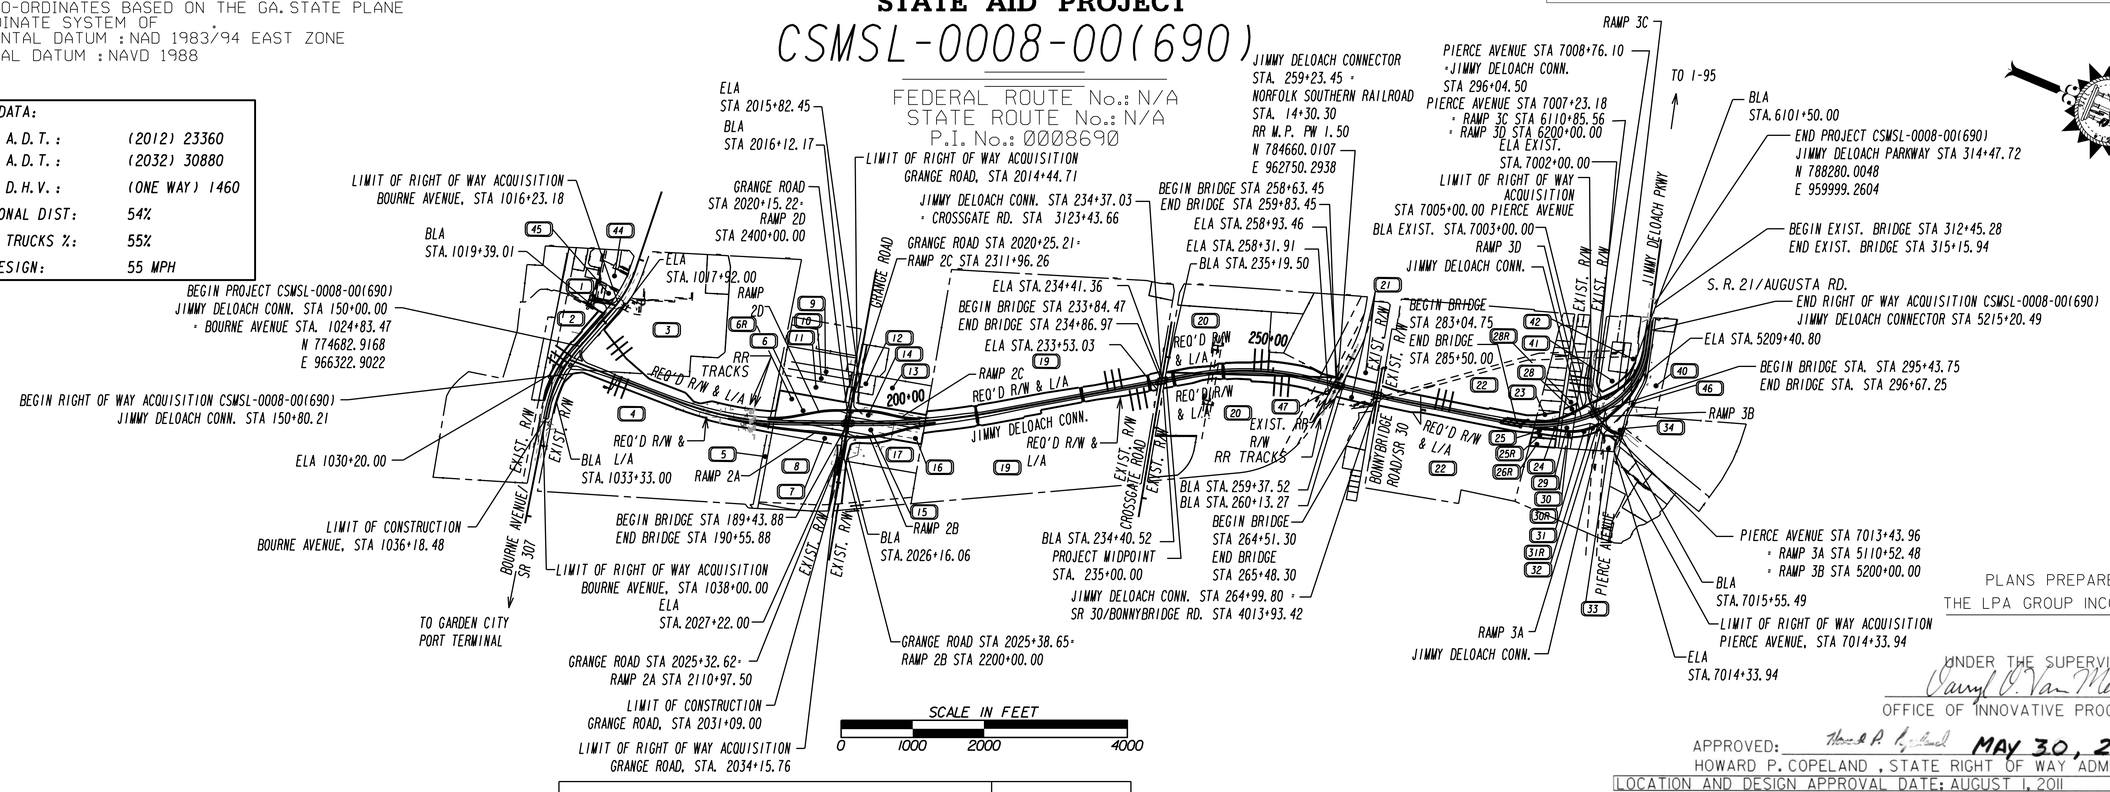

PLANS PREPARED BY
THE LPA GROUP INCORPORATED

UNDER THE SUPERVISION OF
Daryl V. Van Meter
OFFICE OF INNOVATIVE PROGRAM DELIVERY

APPROVED: Howard P. Copeland MAY 30, 2012
HOWARD P. COPELAND, STATE RIGHT OF WAY ADMINISTRATOR DATE

LOCATION AND DESIGN APPROVAL DATE: AUGUST 1, 2011

PLANS COMPLETED DATE: MAY 1, 2012

REVISIONS:

7-03-2012 SHEETS 1,5,6,8-10,13,14,15,17,18,20,21-26,28,30	2-12-2013 SHEETS 1,4,5,9,12,13,15,17,19,22,26,27,28,30
7-16-2012 SHEETS 1,22,24	3-01-2013 SHEETS 1,12-14,27,29,30
7-27-2012 SHEETS 1,17,23	3-11-2013 SHEETS 1,16,21,27
8-24-2012 SHEETS 1,10,11,13,26,28,29	3-25-2013 SHEETS 1,10,11,14,26,30
10-05-2012 SHEETS 1,8,9,10,26	3-27-2013 SHEETS 1,10,30
10-19-2012 SHEETS 1,2,3,4,15,16,21,22,30	4-10-2013 SHEETS 1,13,14,29,30
10-25-2012 SHEETS 1,5-14,17-20,23-30	4-17-2013 SHEETS 1,2,21
11-28-2012 SHEETS 1,13,20,28	5-20-2013 SHEETS 1,13,28
1-18-2013 SHEETS 1,17,23,24	7-1-2013 SHEETS 1,14,30
1-25-2013 SHEETS 1,5,13,14,16,21,24,29,30	8-30-2013 SHEETS 1,29,30 SEE TOP OF PAGE

LENGTH OF RIGHT OF WAY PROJECT	COUNTY NO. 51
	MILES
NET LENGTH OF RIGHT OF WAY	2.640
NET LENGTH OF BRIDGES	0.152
NET LENGTH OF EXCEPTIONS	0.000
GROSS LENGTH OF RIGHT OF WAY	2.640

G.M.D 8

THIS PROJECT IS LOCATED 100% IN CHATHAM COUNTY AND CONGRESSIONAL DISTRICT 12.

PROJECT NUMBER: CSMSL-0008-00(690)
CHATHAM COUNTY