| COORDINATE POINTS | | | |
|---|---|---|---|
| POT | STA 215+00.00 | N 780748.833 | E 964699.403 |
| POT | STA 220+00.00 | N 781167.508 | E 964426.069 |

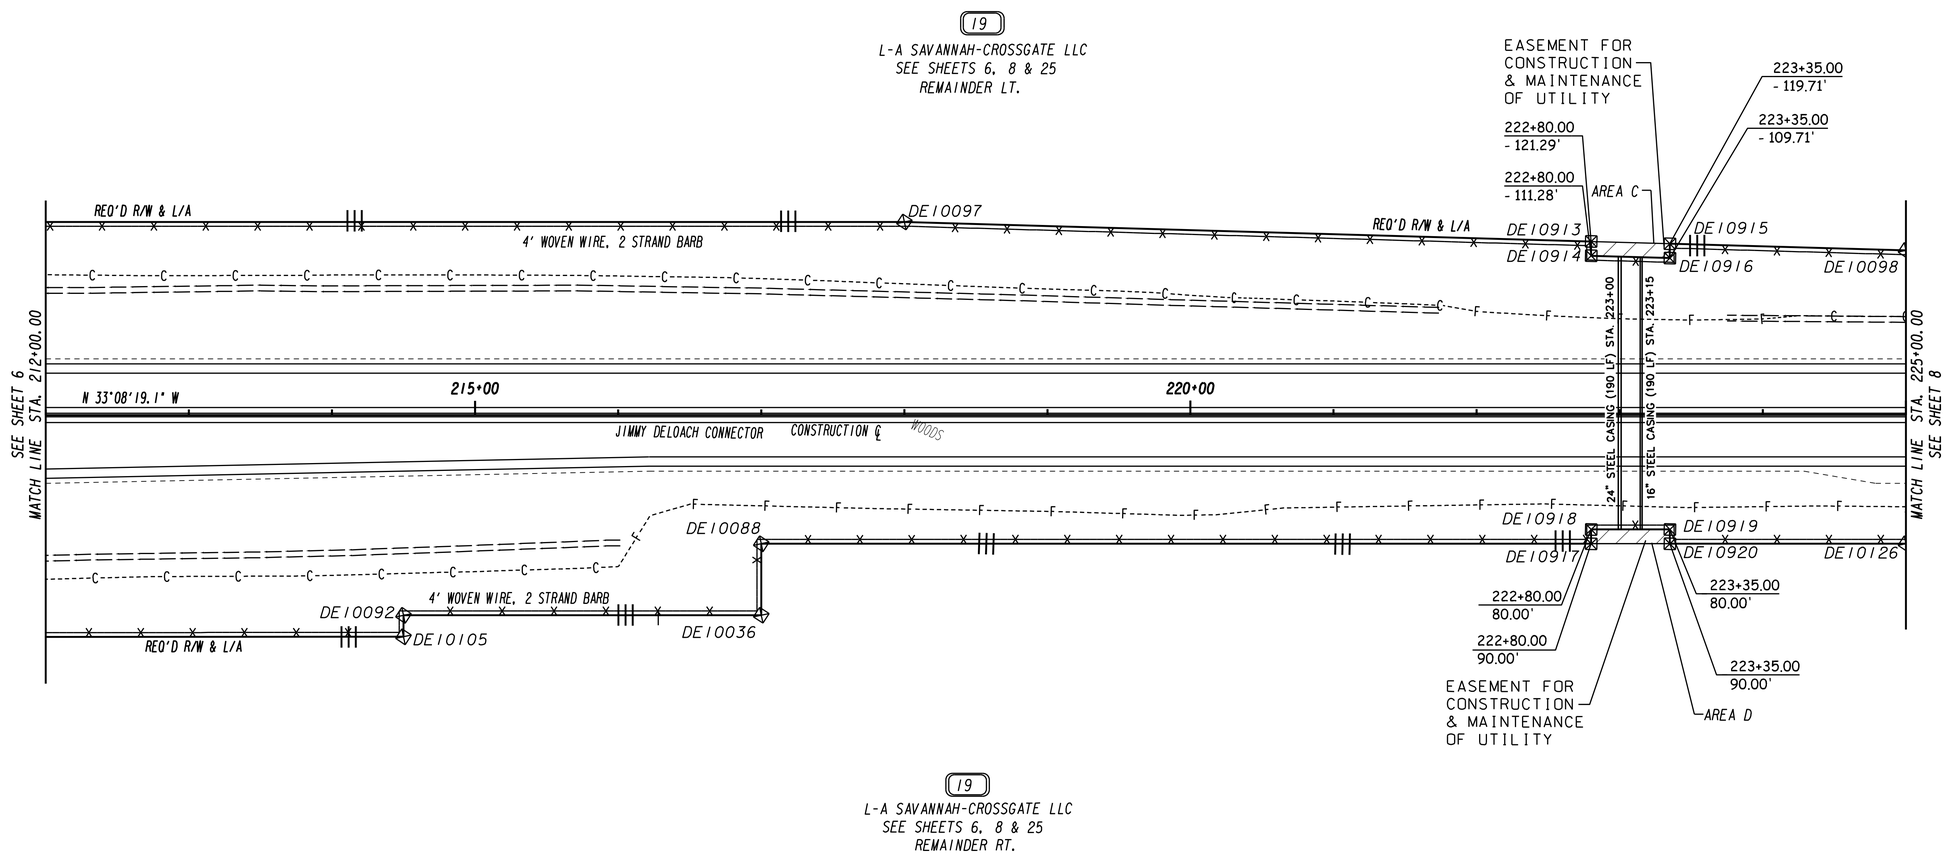


PROPERTY AND EXISTING R/W LINE
REQUIRED R/W LINE
CONSTRUCTION LIMITS
EASEMENT FOR CONSTR & MAINTENANCE OF SLOPES
EASEMENT FOR CONSTR OF SLOPES
EASEMENT FOR CONSTR OF DRIVES

BEGIN LIMIT OF ACCESS.....BLA
END LIMIT OF ACCESS.....ELA
LIMIT OF ACCESS
REQ'D R/W & LIMIT OF ACCESS

SCALE IN FEET
0 50 100 200

THE LPA GROUP
TRANSPORTATION CONSULTANTS
A UNIT OF MICHAEL BAKER CORPORATION
3595 ENGINEERING DRIVE
NORCROSS, GEORGIA 30092
(770) 263-9118

| DATE | REVISIONS | DATE | REVISIONS |
|---|---|---|---|
| 10-25-2012 | ADDED CONSTRUCTION CENTERLINE LABEL | | |
| 8-26-2015 | PARCEL 19:ADDED UTILITY EASM'T LT & RT;REVISED REQ'D R/W LT & RT | | |

STATE OF GEORGIA
DEPARTMENT OF TRANSPORTATION

**RIGHT OF WAY MAP**

PROJECT NO: CSMSL-0008-00(690)
COUNTY: CHATHAM
LAND LOT NO:
LAND DISTRICT:
GMD 8
DATE 5/1/2012 SH 7 OF 30