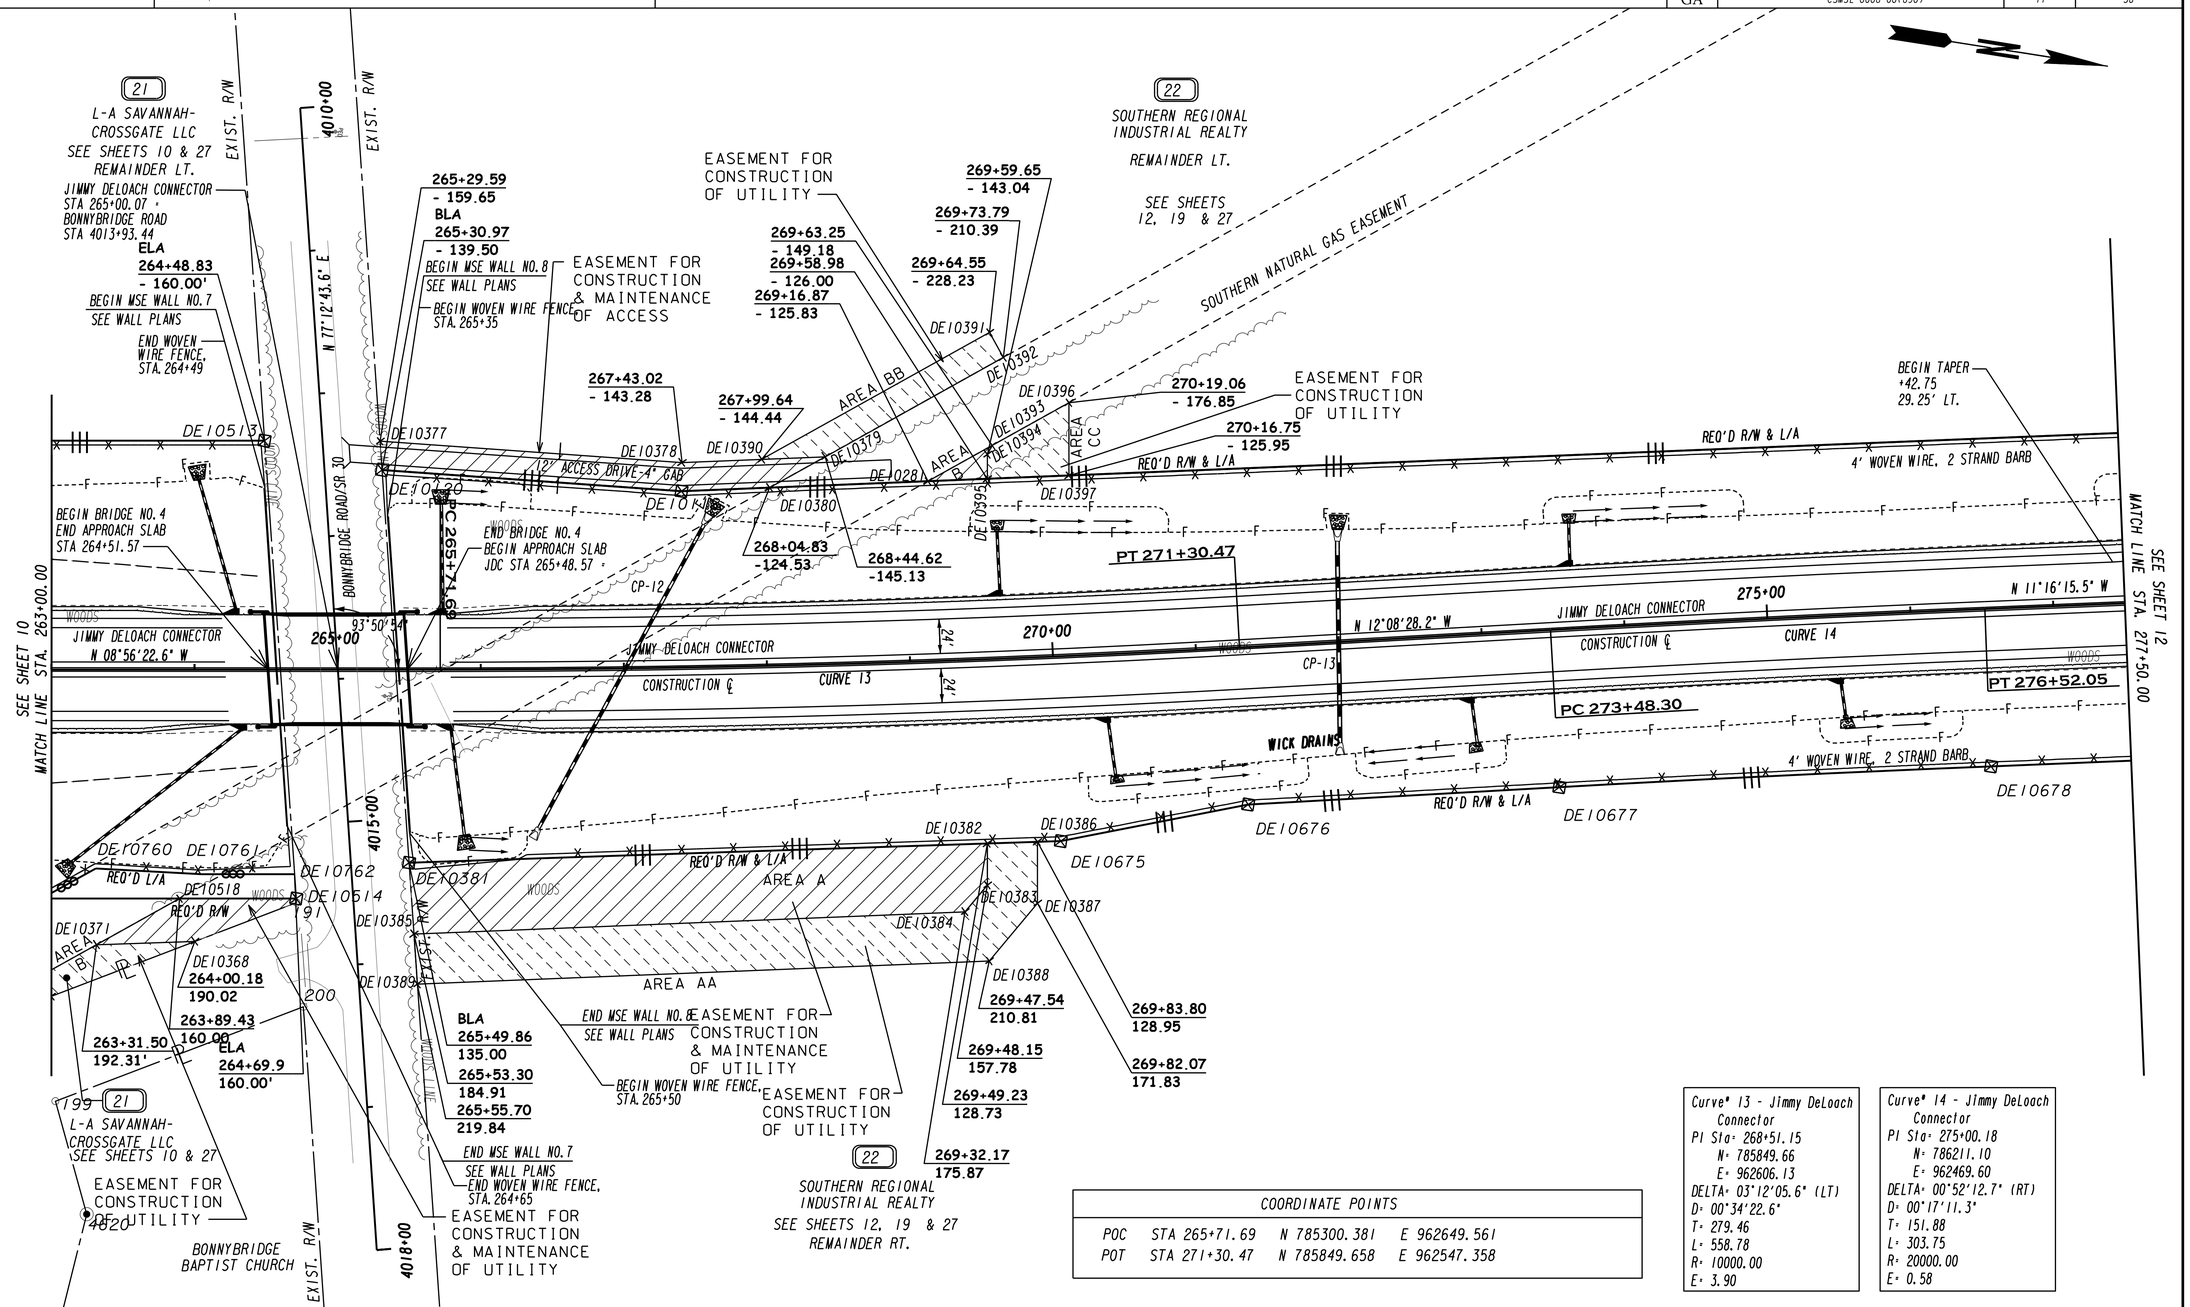

COORDINATE POINTS			
POC	STA 265+71.69	N 785300.381	E 962649.561
POT	STA 271+30.47	N 785849.658	E 962547.358

Curve# 13 - Jimmy DeLoach Connector
PI Sta= 268+51.15
N= 785849.66
E= 962606.13
DELTA= 03°12'05.6" (LT)
D= 00°34'22.6"
T= 279.46
L= 558.78
R= 10000.00
E= 3.90

Curve# 14 - Jimmy DeLoach Connector
PI Sta= 275+00.18
N= 786211.10
E= 962469.60
DELTA= 00°52'12.7" (RT)
D= 00°17'11.3"
T= 151.88
L= 303.75
R= 20000.00
E= 0.58

PROPERTY AND EXISTING R/W LINE
REQUIRED R/W LINE
CONSTRUCTION LIMITS
EASEMENT FOR CONSTR & MAINTENANCE OF SLOPES
EASEMENT FOR CONSTR OF SLOPES
EASEMENT FOR CONSTR OF DRIVES

BEGIN LIMIT OF ACCESS.....BLA
END LIMIT OF ACCESS.....ELA
LIMIT OF ACCESS
REQ'D R/W & LIMIT OF ACCESS

SCALE IN FEET
0 50 100 200

THE LPA GROUP
TRANSPORTATION CONSULTANTS
A UNIT OF MICHAEL BAKER CORPORATION
3595 ENGINEERING DRIVE
NORCROSS, GEORGIA 30092
(770) 263-9118

DATE	REVISIONS	DATE	REVISIONS
8-24-2012	REVISED REQ'D R/W, EASM'T, & L/A FOR PARCEL 21		
10-25-2012	ADDED CONSTRUCTION CENTERLINE LABEL		
10-25-2012	REVISED REQ'D R/W, EASM'T, & L/A FOR PARCEL 22		
3-25-2013	REVISED REQ'D L/A RIGHT FOR PARCEL 21		
8-26-2015	PARCEL 21: SEE SHEETS CHANGED FROM 26 TO 27		

STATE OF GEORGIA
DEPARTMENT OF TRANSPORTATION

RIGHT OF WAY MAP

PROJECT NO: CSMSL-0008-00(690)
COUNTY: CHATHAM
LAND LOT NO:
LAND DISTRICT:
GMD 8
DATE 5/1/2012 SH 11 OF 30