| COORDINATE POINTS | | | |
|---|---|---|---|
| POC | STA 1030+00.00 | N 774578.376 | E 966827.188 |
| POC | STA 1035+00.00 | N 774606.602 | E 967325.013 |

Curve# 1 - Bourne Avenue
PI Sta= 1030+29.01
N= 774508.41
E= 966839.75
DELTA= 30°04'27.5" (LT)
D= 02°56'44.87"
T= 522.51
L= 1020.92
R= 1945.00
E= 68.96

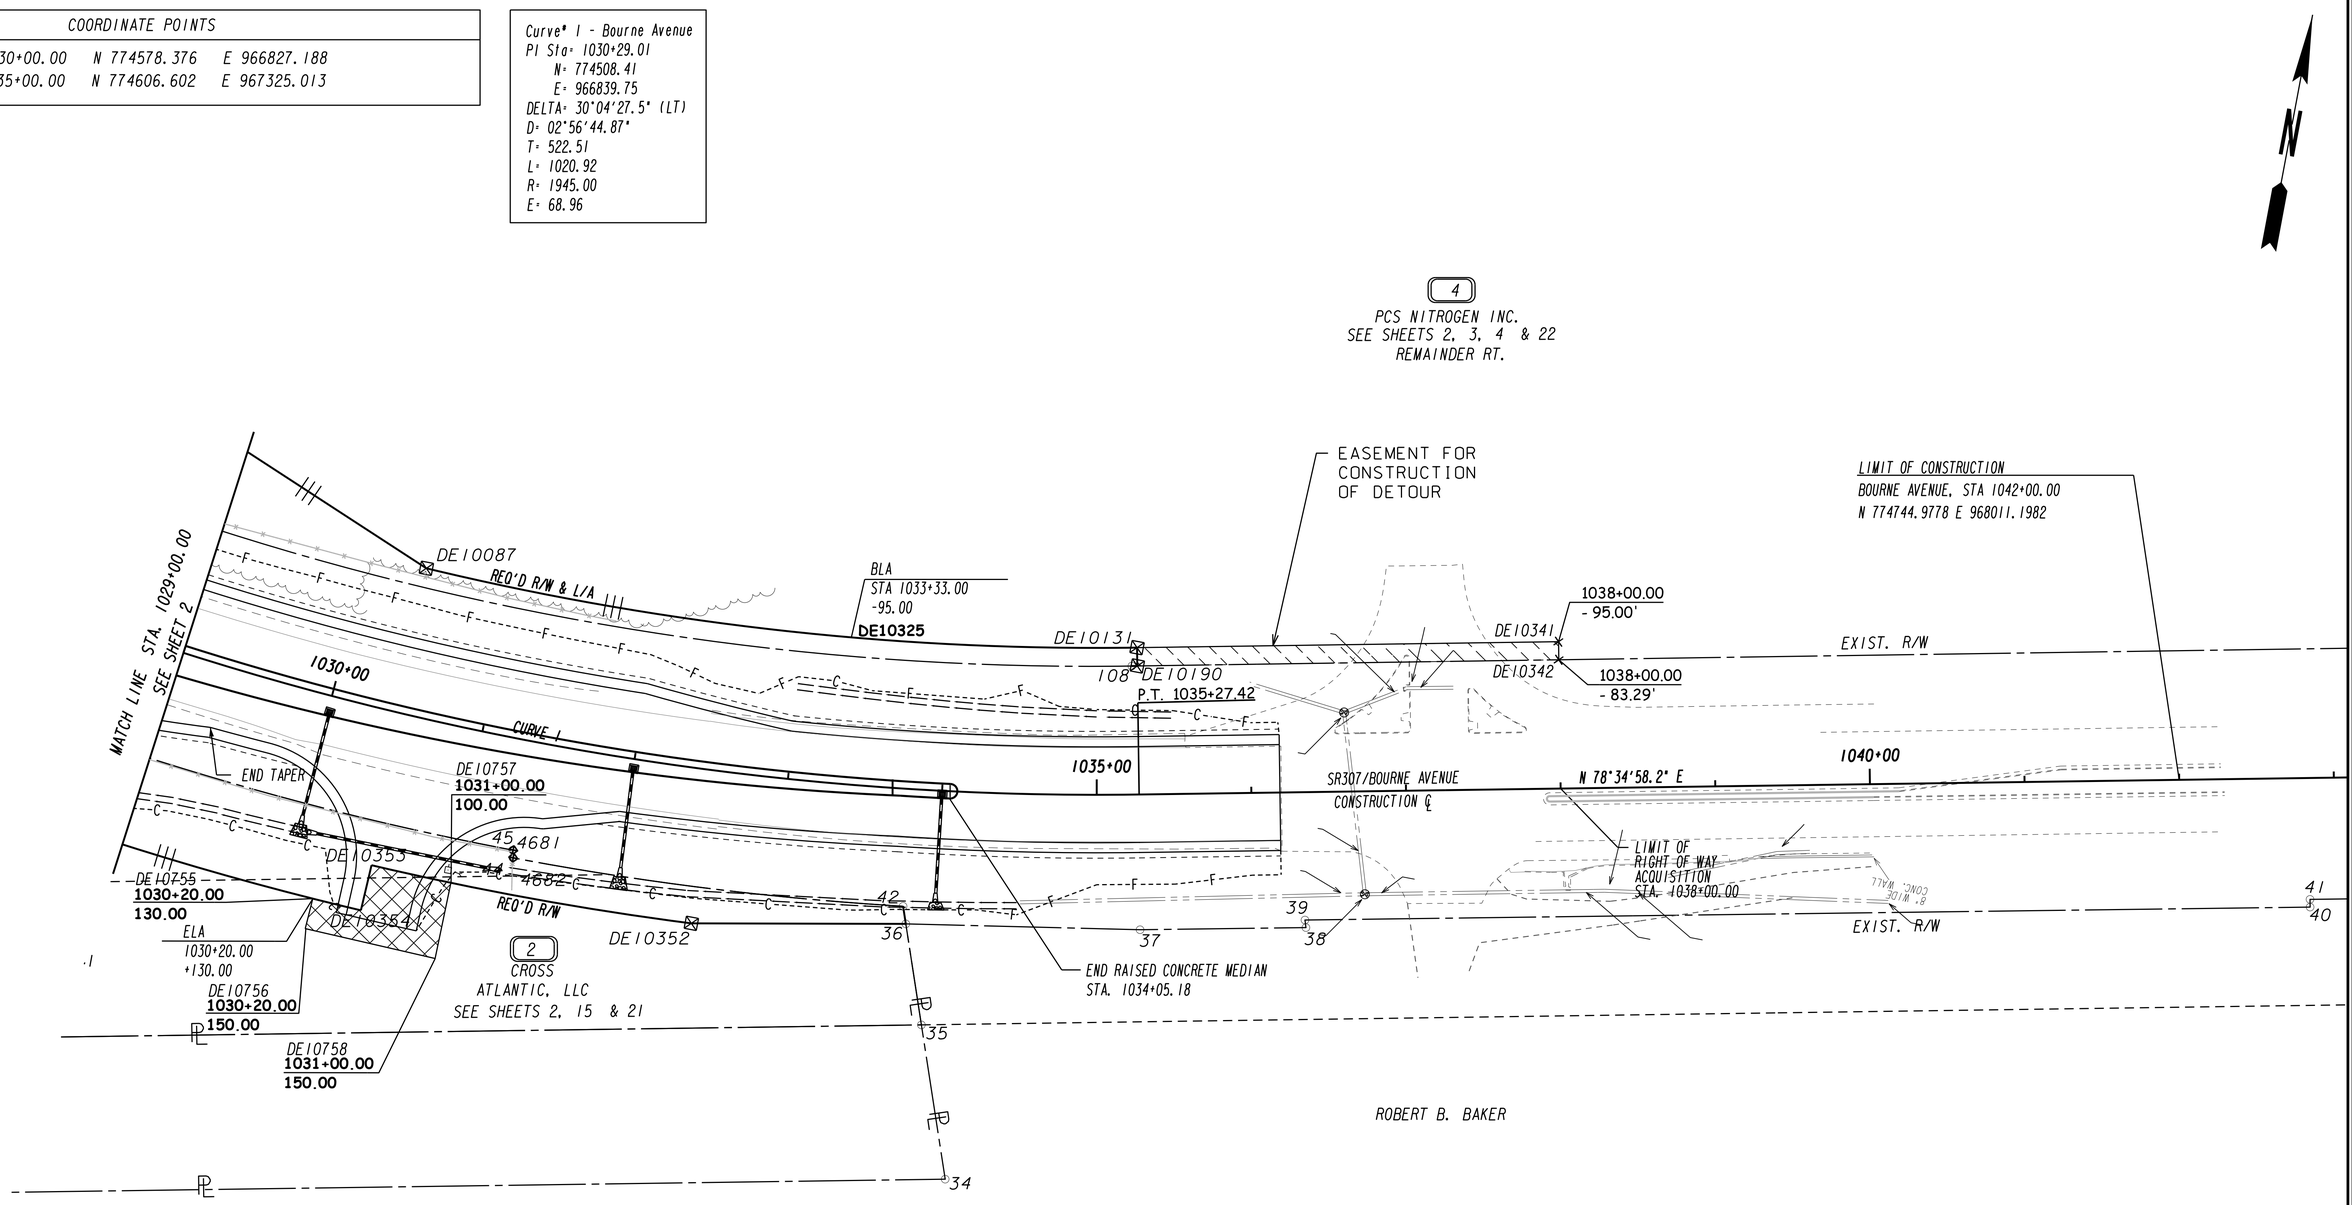


| | |
|---|---|
| PROPERTY AND EXISTING R/W LINE | |
| REQUIRED R/W LINE | |
| CONSTRUCTION LIMITS | |
| EASEMENT FOR CONSTR & MAINTENANCE OF SLOPES | |
| EASEMENT FOR CONSTR OF SLOPES | |
| EASEMENT FOR CONSTR OF DRIVES | |

BEGIN LIMIT OF ACCESS.....BLA
END LIMIT OF ACCESS.....ELA
LIMIT OF ACCESS
REQ'D R/W & LIMIT OF ACCESS

SCALE IN FEET
0 50 100 200


THE LPA GROUP
TRANSPORTATION CONSULTANTS
A UNIT OF MICHAEL BAKER CORPORATION
3595 ENGINEERING DRIVE
NORCROSS, GEORGIA 30092
(770) 263-9118


| DATE | REVISIONS | DATE | REVISIONS |
|---|---|---|---|
| 10-19-2012 | ADDED RAISED MEDIAN TO BOURNE AVENUE & CONSTR. CENTERLINE LABEL | | |
| 1-25-2013 | ADDED DRIVEWAY & DRIVEWAY EASM'T AND REVISED L/A FOR PARCEL 2 | | |
| 03-11-2013 | REVISED LOCATION OF DRIVEWAY AND L/A FOR PARCEL 2 | | |

STATE OF GEORGIA
DEPARTMENT OF TRANSPORTATION

## RIGHT OF WAY MAP

PROJECT NO: CSMSL-0008-00(690)
COUNTY: CHATHAM
LAND LOT NO:
LAND DISTRICT:
GMD 8
DATE 5/1/2012 SH 16 OF 30