DATETIME$$$ $USER$	TIME$$$ PRF $$PENTABLE$$	DGN	COUNTY	PROJECT NUMBER	SHEET NO.	TOTAL SHEETS
			GWINNETT	0010425	02	05

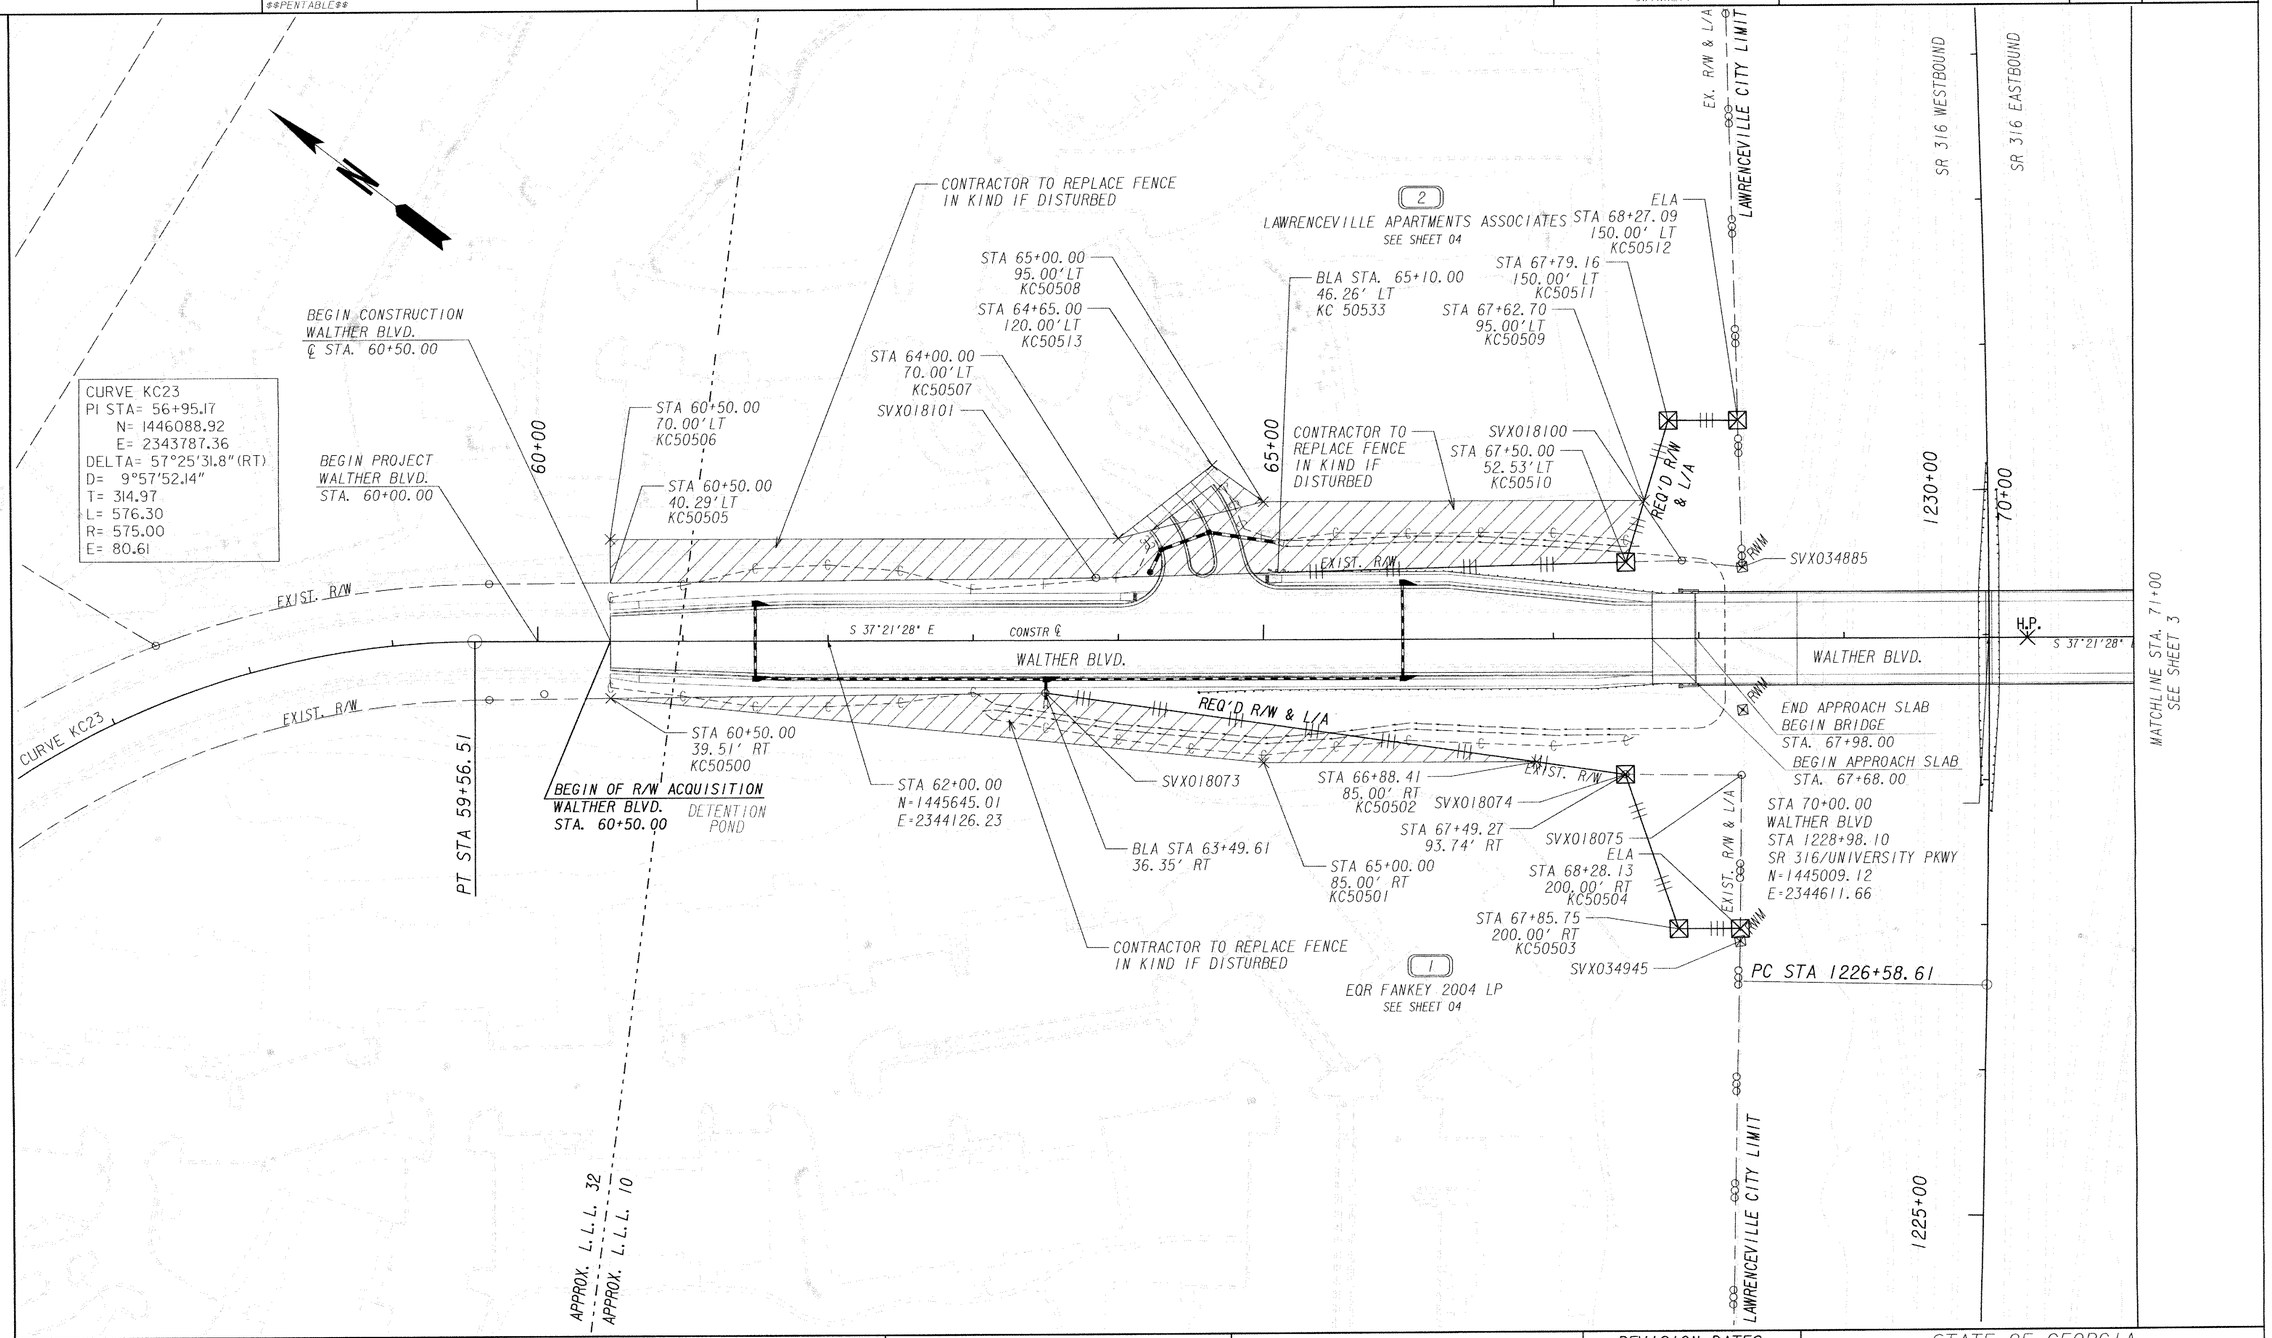

PROPERTY AND EXISTING R/W LINE	
REQUIRED R/W LINE	
CONSTRUCTION LIMITS	G F
EASEMENT FOR CONSTR & MAINTENANCE OF SLOPES	
EASEMENT FOR CONSTR OF SLOPES	
EASEMENT FOR CONSTR OF DRIVES	
EASEMENT FOR DEMOLITION	

BEGIN LIMIT OF ACCESS.....BLA
END LIMIT OF ACCESS.....ELA
LIMIT OF ACCESS
REQ'D R/W & LIMIT OF ACCESS

SCALE IN FEET
0 50 100 200

HNTB

3715 NORTHSIDE PARKWAY, NW
200 NORTHCREEK, SUITE 800
ATLANTA, GEORGIA 30327

REVISION DATES

STATE OF GEORGIA
DEPARTMENT OF TRANSPORTATION

RIGHT OF WAY MAP

P.I. NO. 0010425
COUNTY: GWINNETT
LAND LOT NO: 10 & 32
LAND DISTRICT: 7
GMD: 407
DATE: 10-02-2013

SHEET 2 OF 5