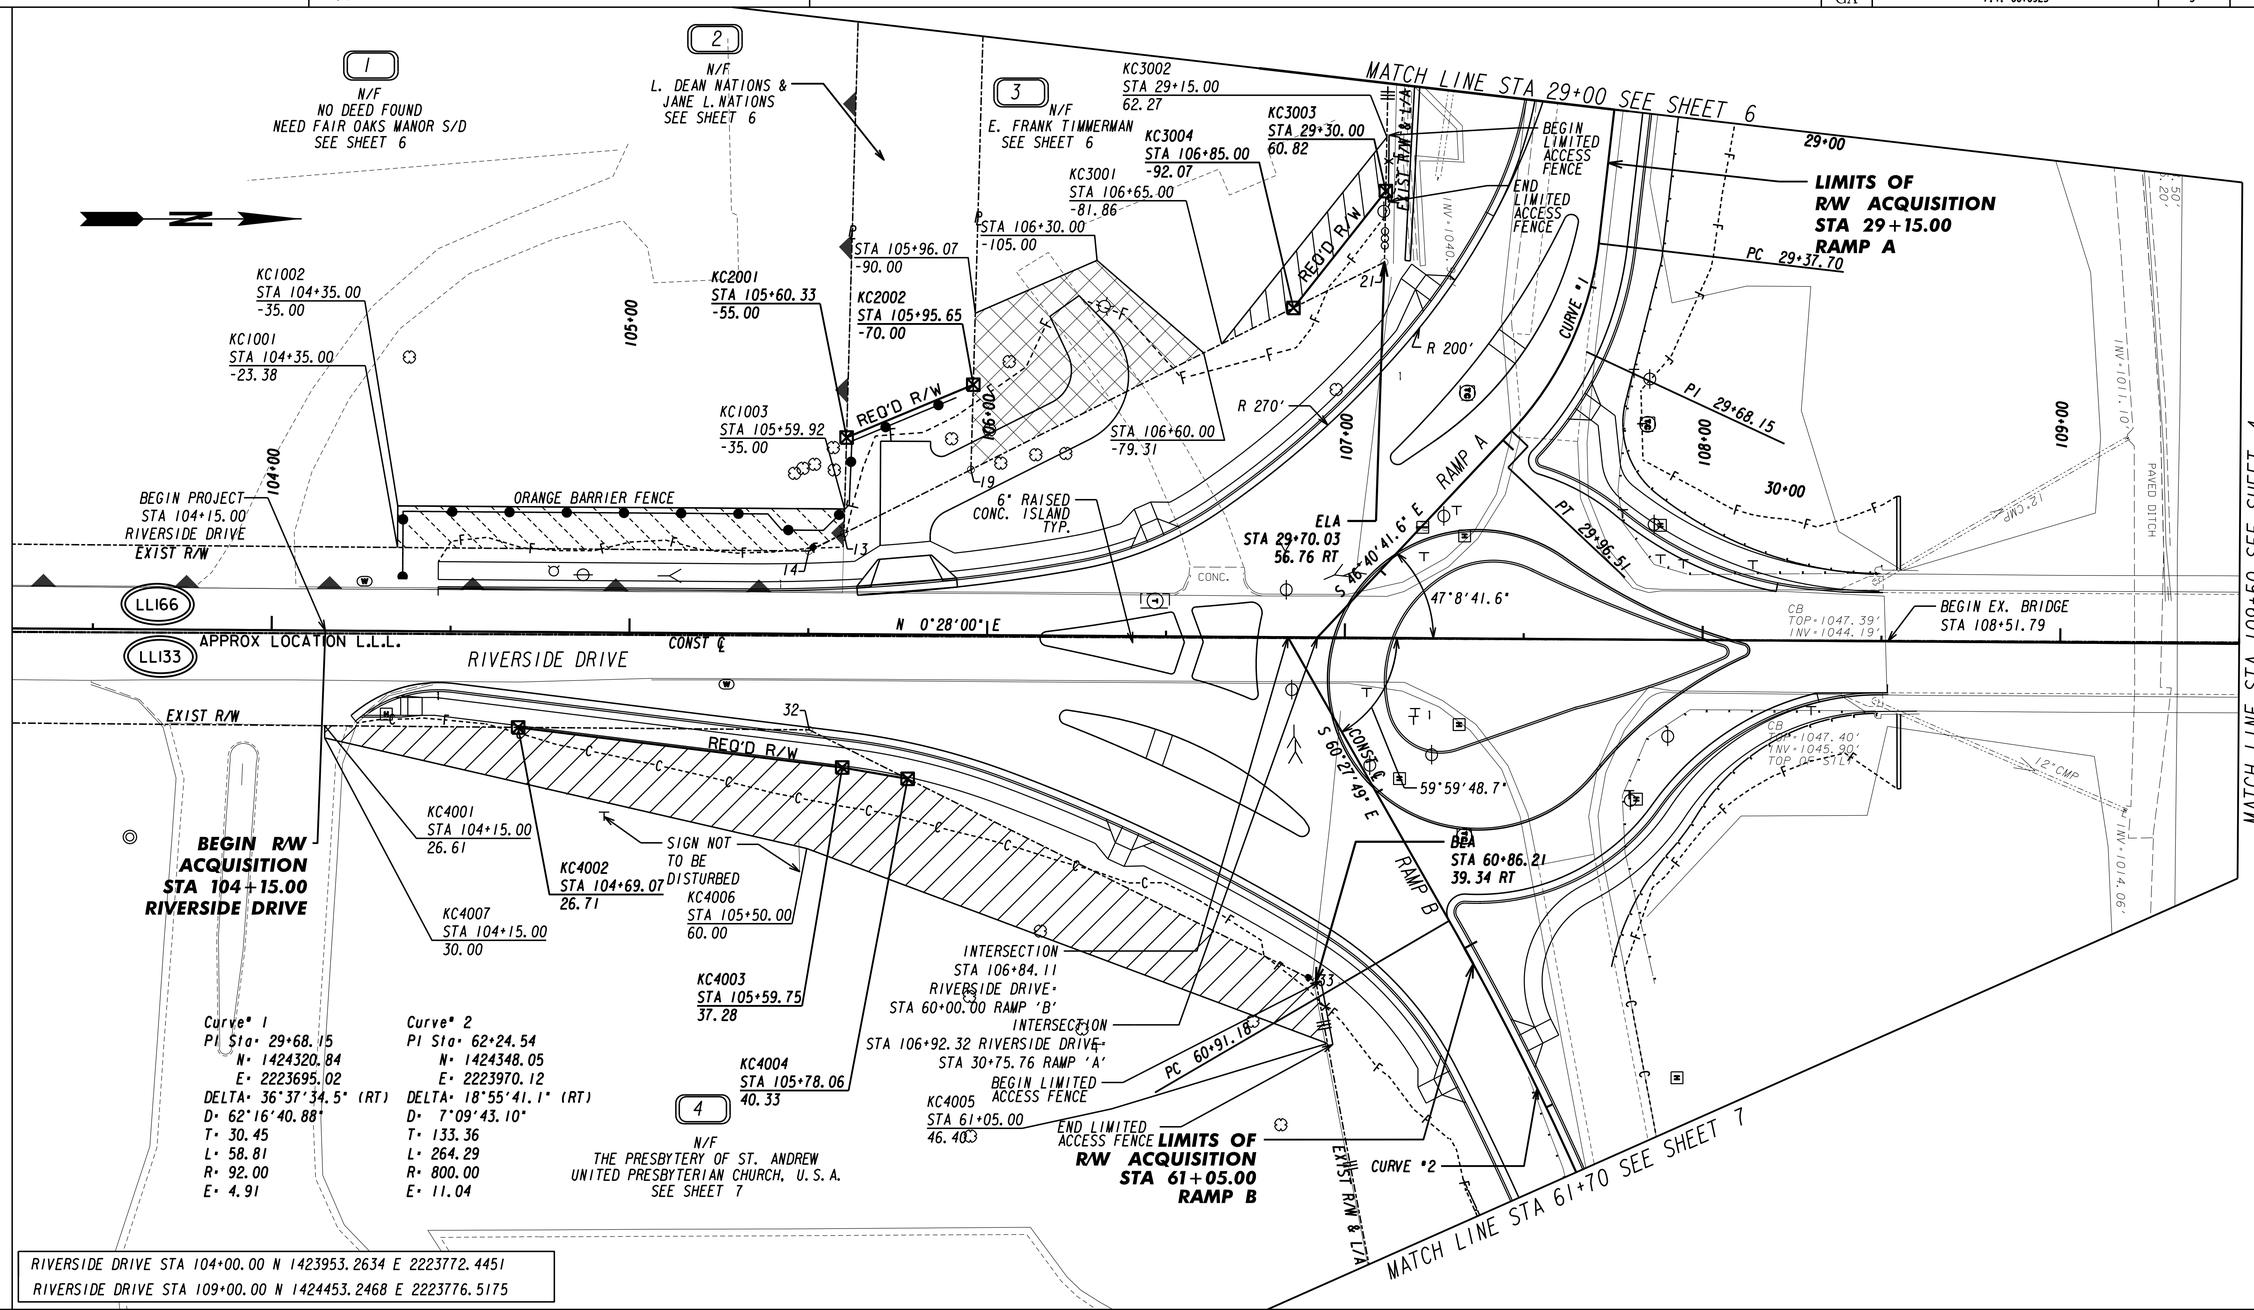

PROPERTY AND EXISTING R/W LINE	
REQUIRED R/W LINE	
CONSTRUCTION LIMITS	
EASEMENT FOR CONSTR & MAINTENANCE OF SLOPES	
EASEMENT FOR CONSTR OF SLOPES	
EASEMENT FOR CONSTR OF DRIVES	

BEGIN LIMIT OF ACCESS.....BLA
END LIMIT OF ACCESS.....ELA
LIMIT OF ACCESS
REQ'D R/W & LIMIT OF ACCESS

SCALE IN FEET
0 20 40 80

ARCADIS

DATE	REVISIONS	DATE	REVISIONS
2/9/2015	REVISED PROPOSED DRIVEWAY FOR PARCELS 2 & 3		

STATE OF GEORGIA
DEPARTMENT OF TRANSPORTATION

RIGHT OF WAY MAP

PROJECT NO: P. I. 0010925
COUNTY: FULTON
LAND LOT NO: 133, 166
LAND DISTRICT: 17
GMD N/A
DATE 09/19/14 SH 3 OF 10

5/20/2011