48033hov:\Cad\110600\Design Build\Rollplots\ITS Toll

# I-85 Express
## Managed Lanes from north of Old Peachtree Rd to Hamilton Mill Rd
## P.I. # 110600

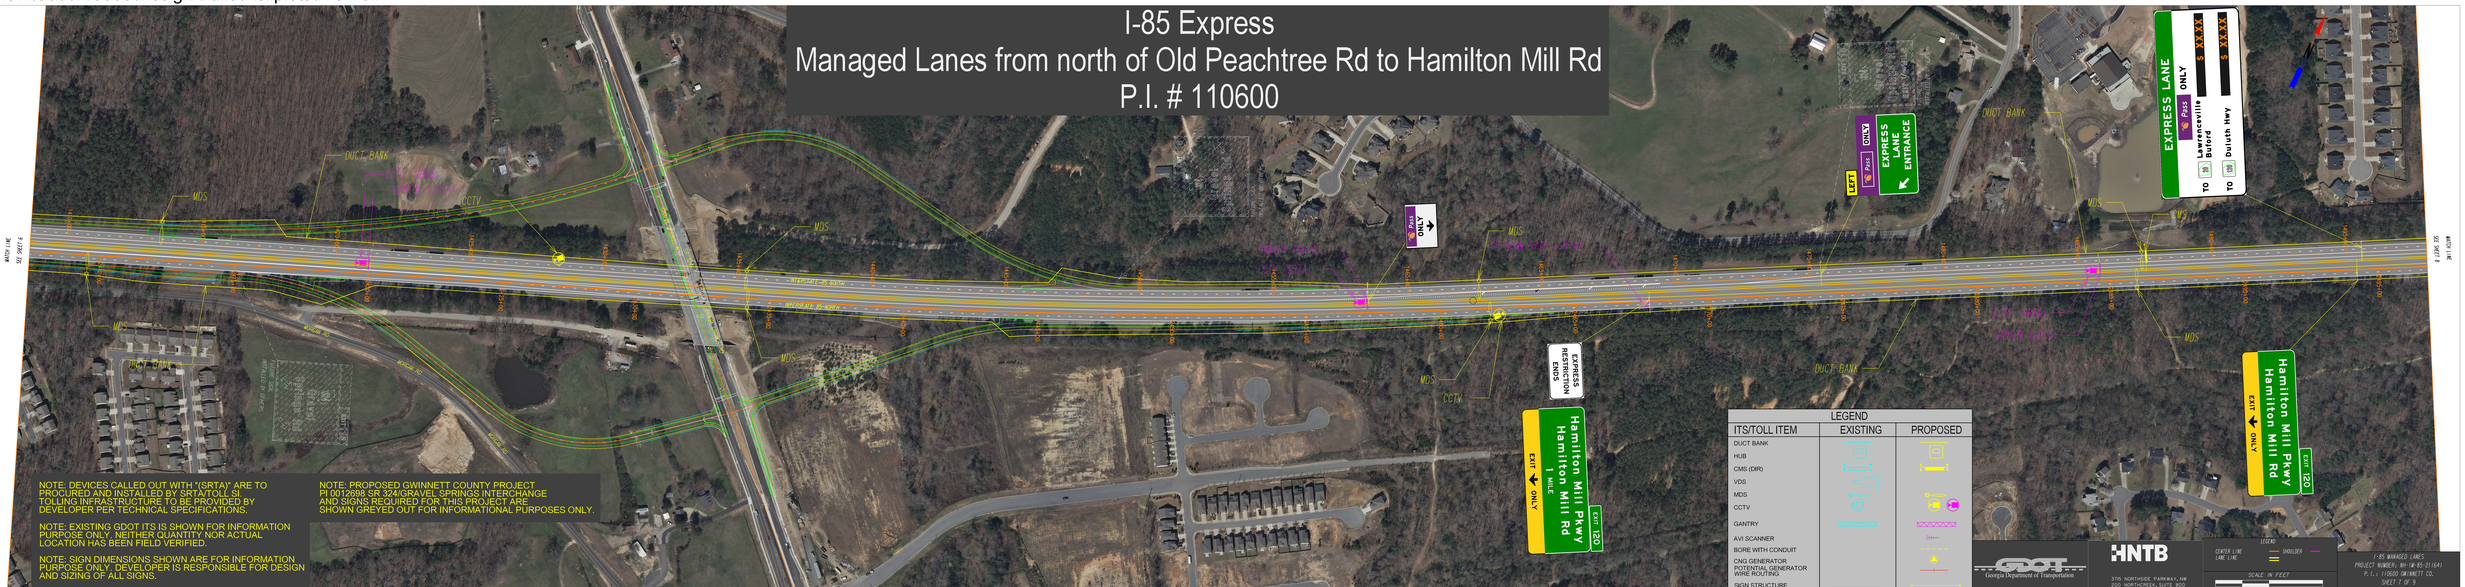


NOTE: DEVICES CALLED OUT WITH "(SRTA)" ARE TO PROCURED AND INSTALLED BY SRTA/TOLL SI. TOLLING INFRASTRUCTURE TO BE PROVIDED BY DEVELOPER PER TECHNICAL SPECIFICATIONS.

NOTE: EXISTING GDOT ITS IS SHOWN FOR INFORMATION PURPOSE ONLY. NEITHER QUANTITY NOR ACTUAL LOCATION HAS BEEN FIELD VERIFIED.

NOTE: SIGN DIMENSIONS SHOWN ARE FOR INFORMATION PURPOSE ONLY. DEVELOPER IS RESPONSIBLE FOR DESIGN AND SIZING OF ALL SIGNS.

NOTE: PROPOSED GWINNETT COUNTY PROJECT PI 0012698 SR 324/GRAVEL SPRINGS INTERCHANGE AND SIGNS REQUIRED FOR THIS PROJECT ARE SHOWN GREYED OUT FOR INFORMATIONAL PURPOSES ONLY.

| LEGEND | | |
|---|---|---|
| ITS/TOLL ITEM | EXISTING | PROPOSED |
| DUCT BANK | | |
| HUB | | |
| CMS (DIR) | | |
| VDS | | |
| MDS | | |
| CCTV | | |
| GANTRY | | |
| AVI SCANNER | | |
| BORE WITH CONDUIT | | |
| CNG GENERATOR POTENTIAL GENERATOR WIRE ROUTING | | |
| SIGN STRUCTURE | | |

GDOT Georgia Department of Transportation

HNTB
375 NORTHSIDE PARKWAY, NW
200 NORTHCREEK, SUITE 800
ATLANTA, GEORGIA 30327

LEGEND: CENTER LINE, LANE LINE, SHOULDER
SCALE: IN FEET
0 425 850 450

I-85 MANAGED LANES
PROJECT NUMBER: NH-M-85-2(164)
P.I. : 110600 GWINNETT CO.
SHEET 7 OF 9
VERSION 4, AUGUST 1, 2014