9/8/2012 1:20:12 PM Jversion K:\ATL_Roadway\015663132 Northridge TO *7\Cadd\751580_10.dgn
USER:henry.johnson gplotborder-V8I-PO.tbl

STATE	PROJECT NUMBER	SHEET NO.	TOTAL SHEETS
GA	NH000-0056-01(061)	14	115

DESIGN YEAR 2034 DHV
TRAFFIC VOLUMES
AM PEAK HOUR VOLUMES = 000
PM PEAK HOUR VOLUMES = (000)

PEAK HOUR TRUCKS:
3% TOTAL; 2% S.U.; 1% C.U.

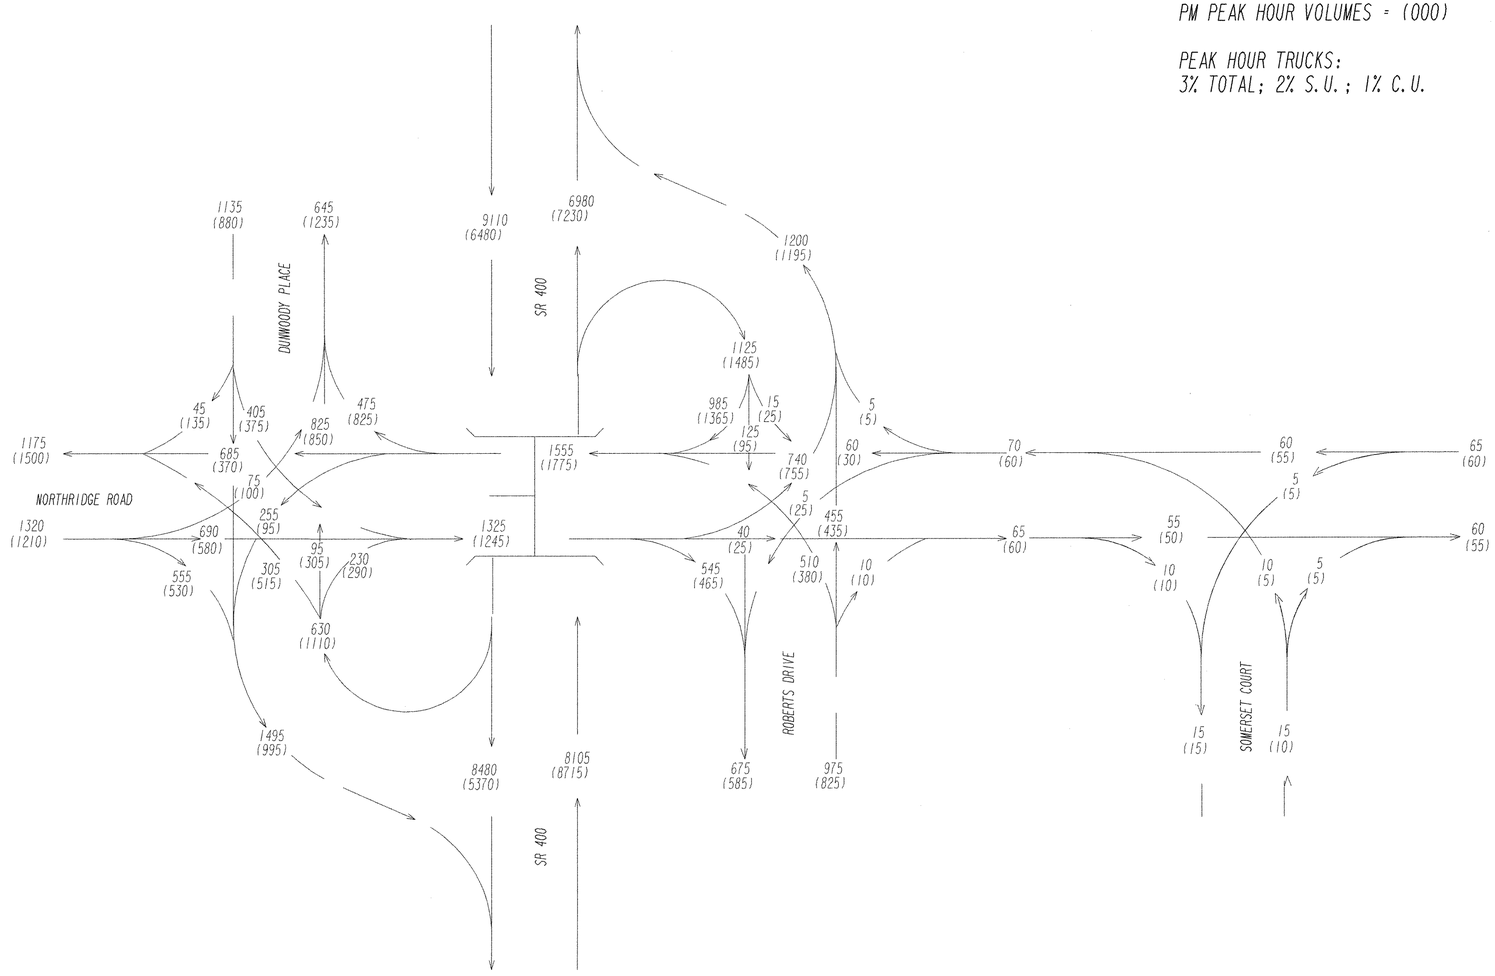

NOTE: BUILD VOLUMES AND NO BUILD VOLUMES ARE EQUAL.

FULTON COUNTY
SR 400 @ NORTHRIDGE ROAD
NH000-0056-01(061)
PI 751580
9/11

Kimley-Horn and Associates, Inc.

GEORGIA DEPARTMENT OF TRANSPORTATION

REVISION DATES

STATE OF GEORGIA
DEPARTMENT OF TRANSPORTATION
OFFICE: INNOVATIVE PROGRAM DELIVERY

TRAFFIC DIAGRAM

DRAWING No. 10-003

3/1/2007 GPLN