9/11/2012 9:10:12 AM	CPLOT-V8	K:\ATL_Roadway\015663132 Northridge TO #7\Cadd\751580_23-001.dgn	STATE	PROJECT NUMBER	SHEET NO.	TOTAL SHEETS
USER:henry.johnson	cplotborder-V8I-P0.tbl		GA	NH000-0056-01(061)	43	115

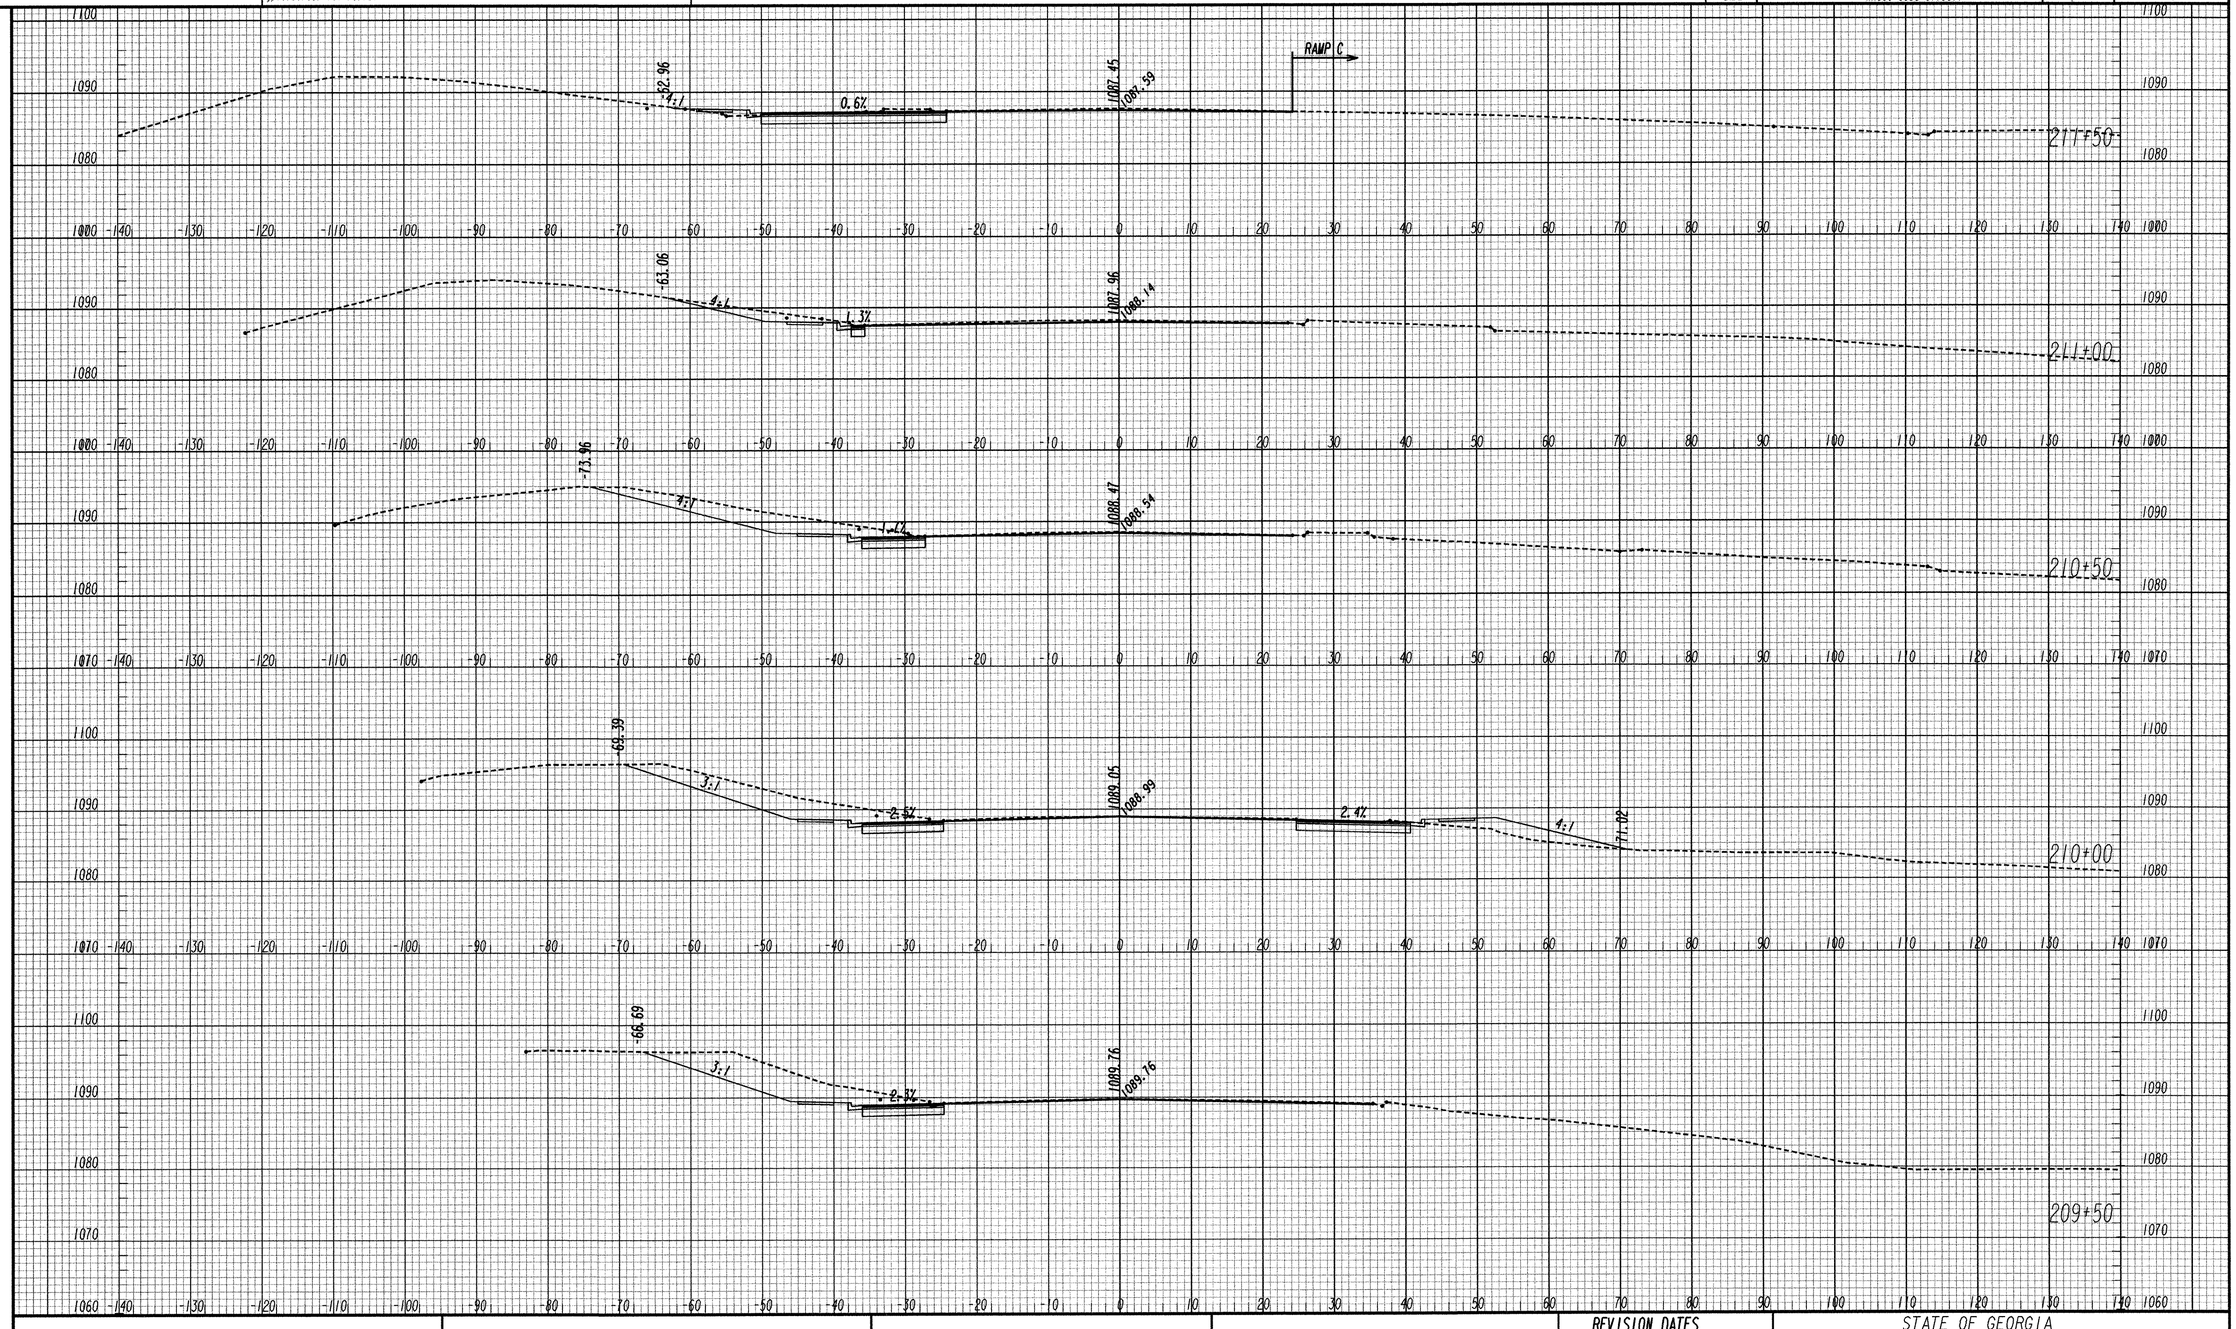

		Kimley-Horn and Associates, Inc. GEORGIA DEPARTMENT OF TRANSPORTATION	SCALE: 1"=10' HORIZ. 1"=10' VERT.	REVISION DATES

STATE OF GEORGIA
DEPARTMENT OF TRANSPORTATION
OFFICE: INNOVATIVE PROGRAM DELIVERY

CROSS SECTIONS

NORTHRIDGE ROAD

DRAWING No. 23-004

5/20/2011 SUXSEW