9/11/2012 9:10:18 AM
USER:henry.johnson

GPLOT-V8
gplotborder-V8I-P0.tbl

K:\ATL_Roadway\015663132 Northridge TO *1\Cadd\751580_23-001.dgn

STATE	PROJECT NUMBER	SHEET NO.	TOTAL SHEETS
GA	NH000-0056-01(061)	46	115

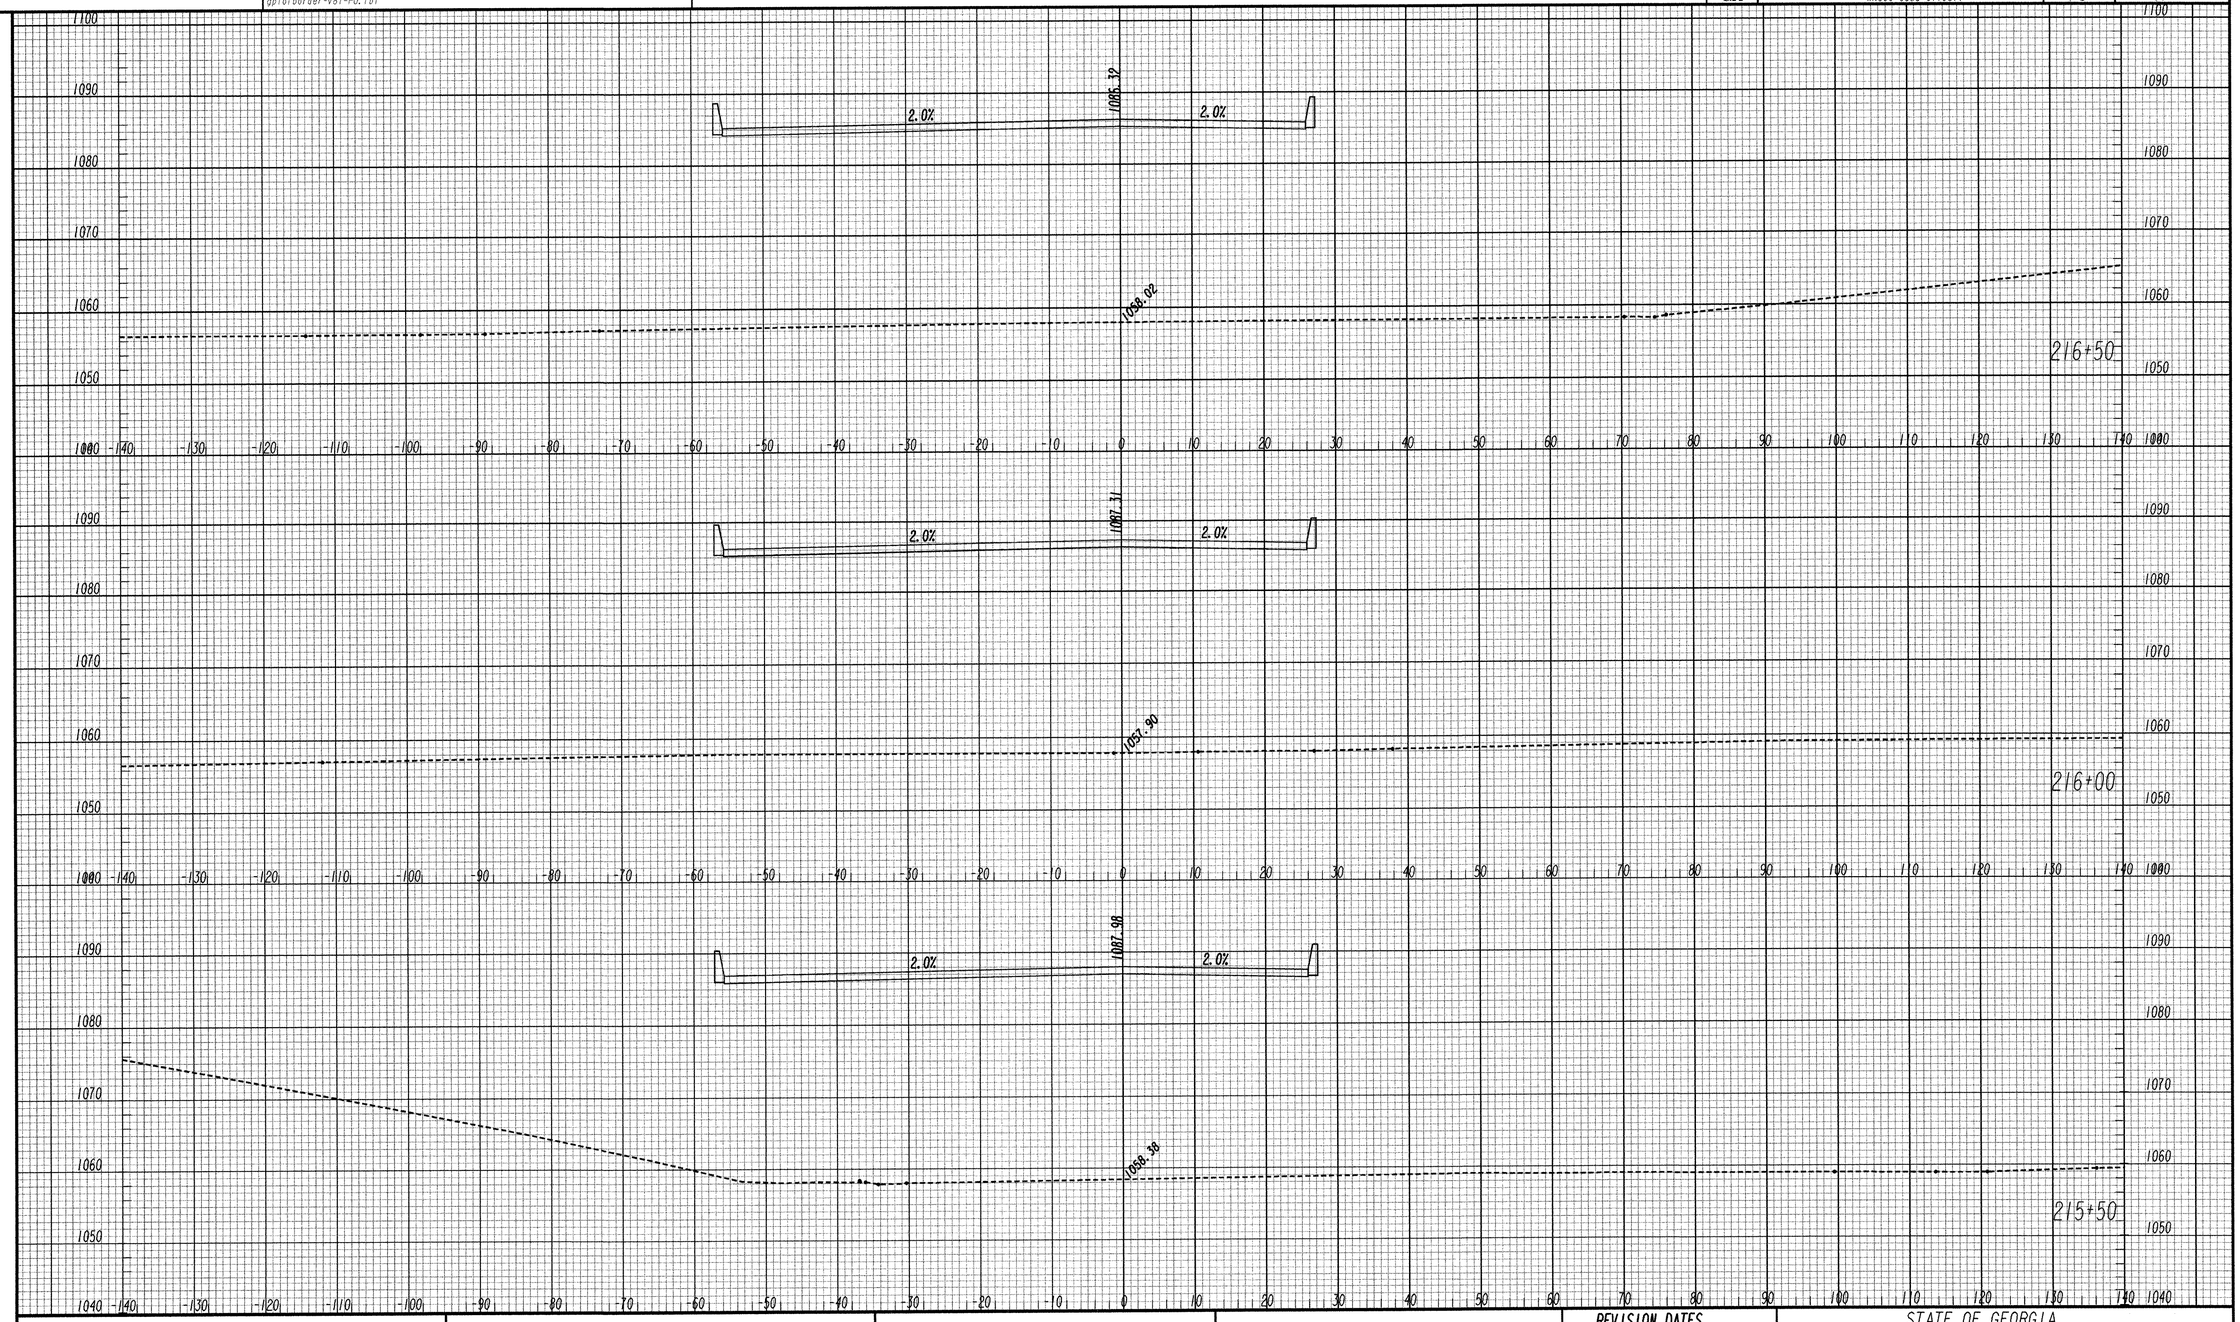

		Kimley-Horn and Associates, Inc.	GEORGIA DEPARTMENT OF TRANSPORTATION

SCALE: 1"=10' HORIZ.
1"=10' VERT.

REVISION DATES

STATE OF GEORGIA
DEPARTMENT OF TRANSPORTATION
OFFICE: INNOVATIVE PROGRAM DELIVERY

CROSS SECTIONS

NORTHRIDGE ROAD

DRAWING NO. 23-007

5/20/2011 SUXSEW