9/11/2012 9:10:50 AM	GPLOT-V8	K:\ATL_Roadway\015663132 Northridge TO *T\Cadd\751580_23-027.dgn	STATE	PROJECT NUMBER	SHEET NO.	TOTAL SHEETS
USER:henry.johnson	gplotborder-V8I-PO.tbl		GA	NH000-0056-01(061)	67	115

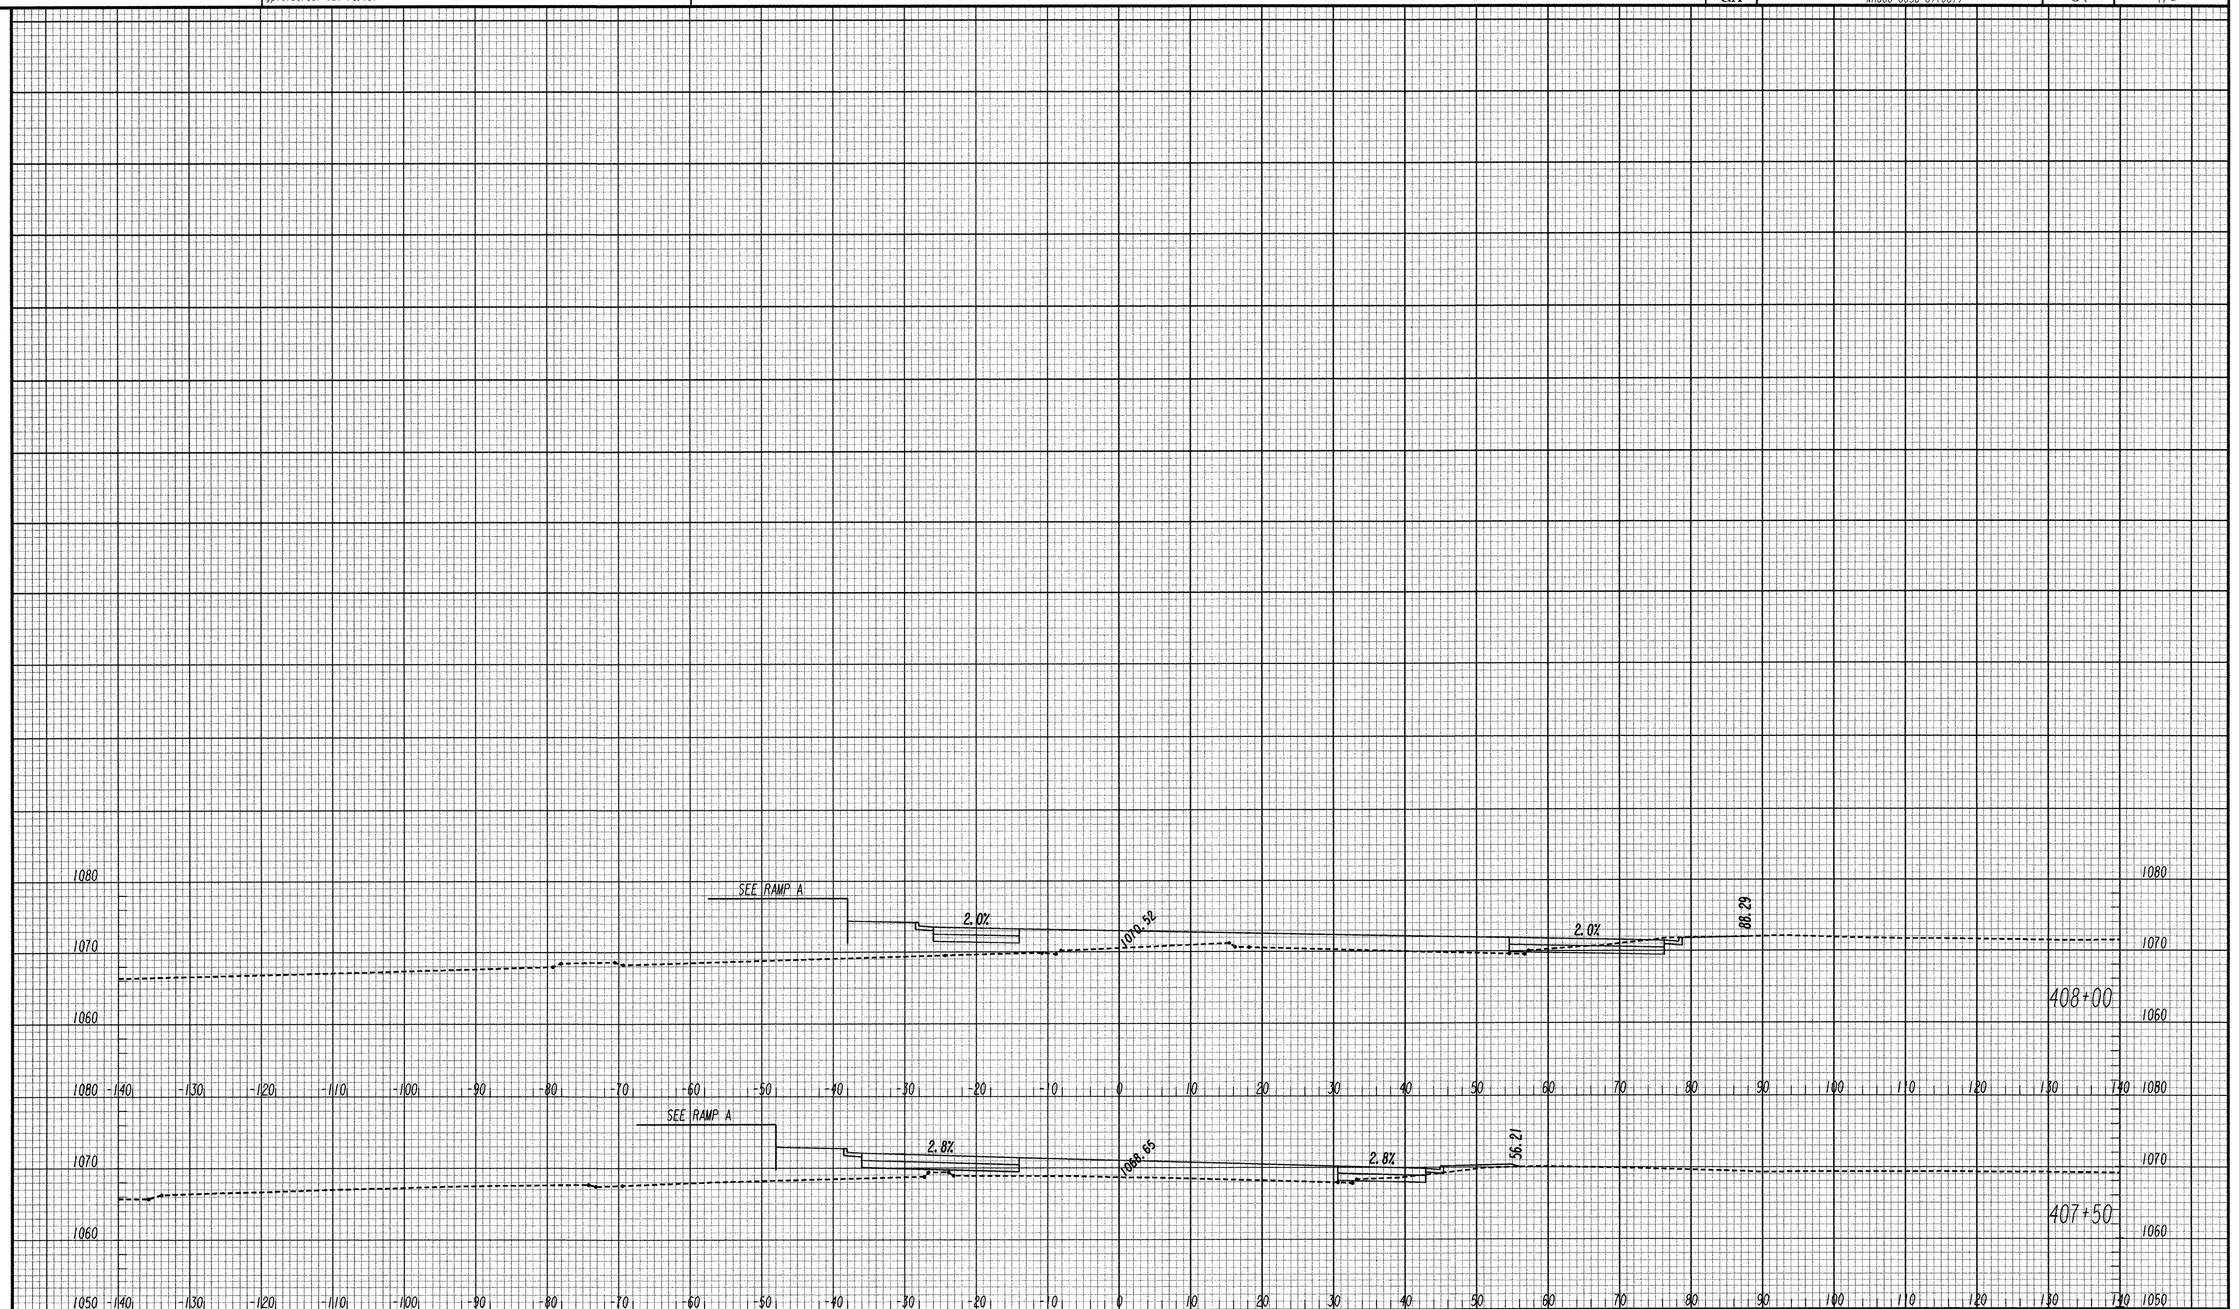

Kimley-Horn and Associates, Inc.

GEORGIA DEPARTMENT OF TRANSPORTATION

SCALE: 1"=10' HORIZ.
1"=10' VERT.

REVISION DATES

STATE OF GEORGIA
DEPARTMENT OF TRANSPORTATION
OFFICE: INNOVATIVE PROGRAM DELIVERY

CROSS SECTIONS

RAMP B

DRAWING NO. 23-030

5/20/2011 SUKSEW