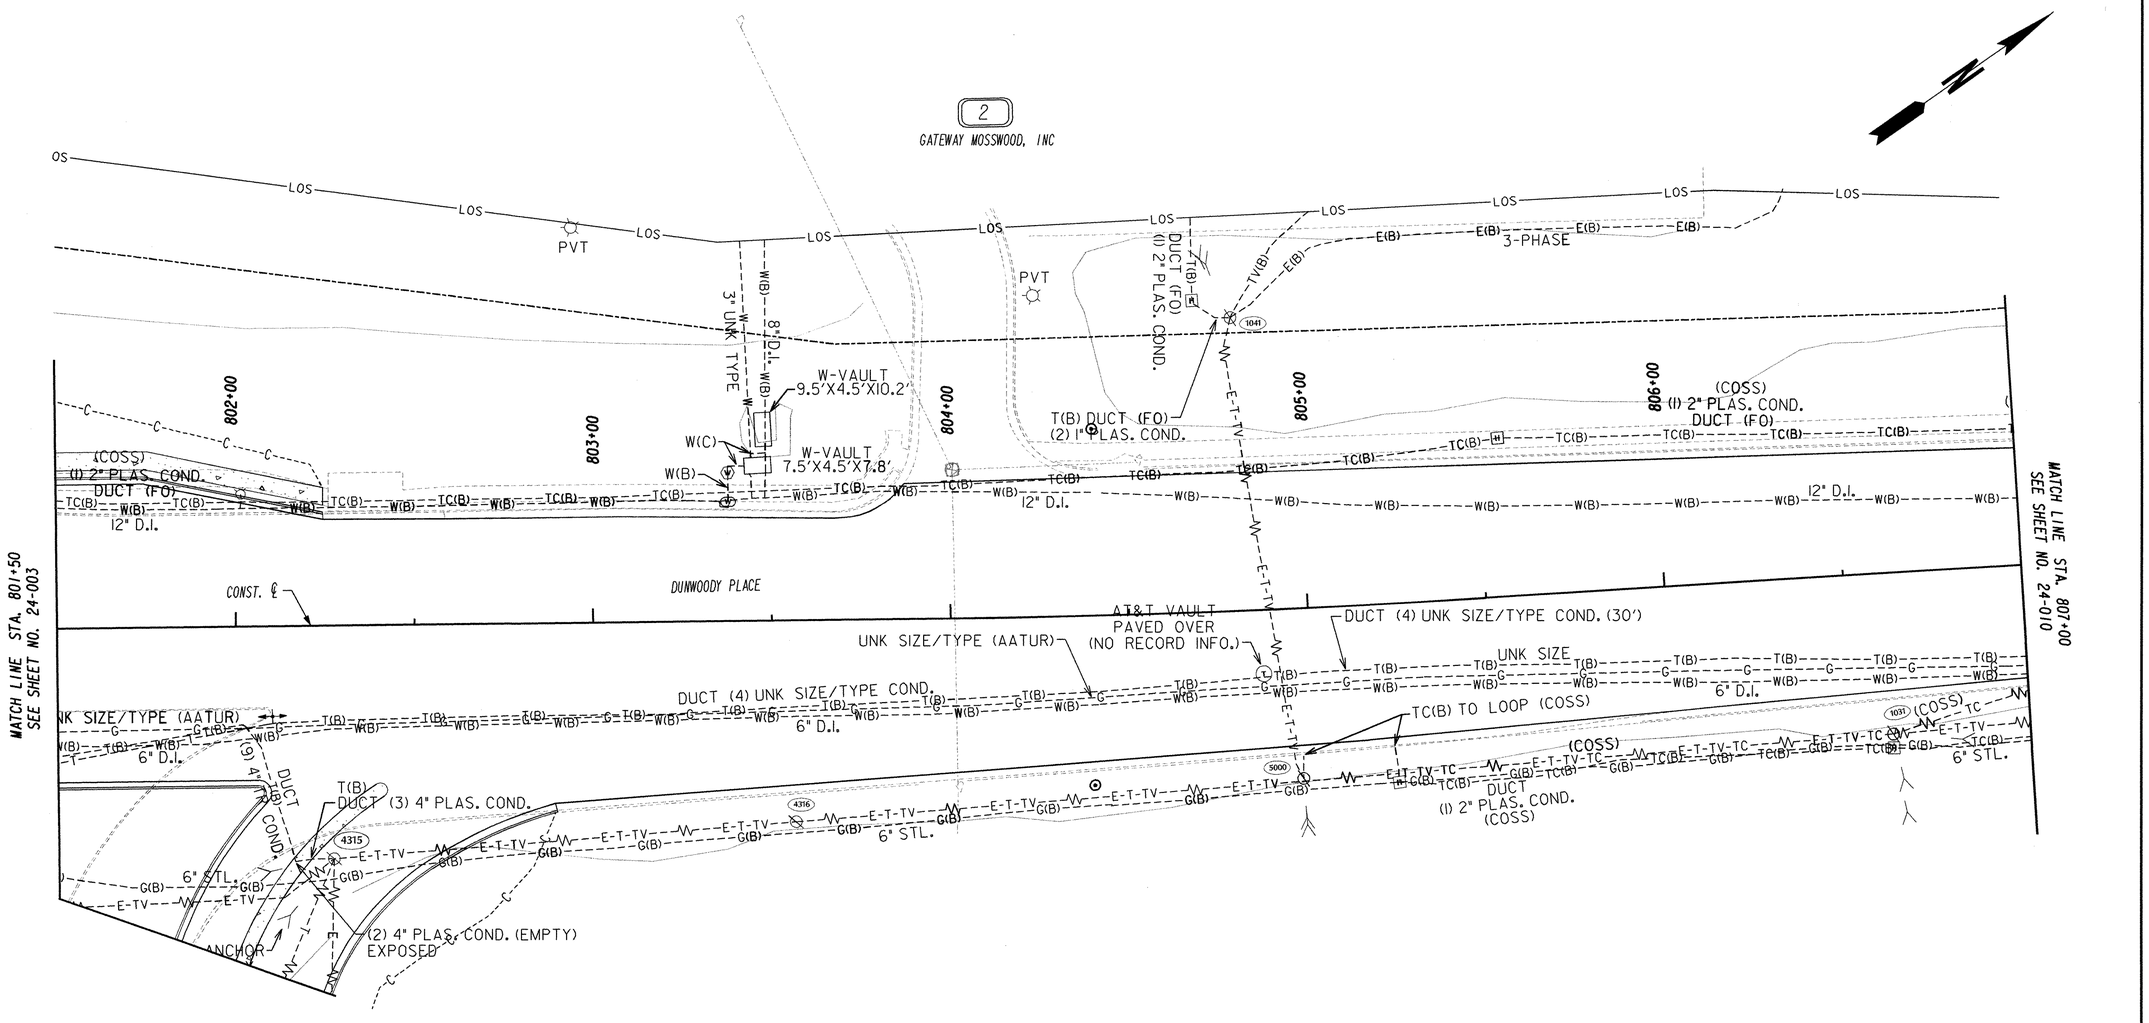

PROPERTY AND EXISTING R/W LINE	BEGIN LIMIT OF ACCESS.....BLA	Kimley-Horn and Associates, Inc.	GEORGIA DEPARTMENT OF TRANSPORTATION
REQUIRED R/W LINE	END LIMIT OF ACCESS.....ELA		
CONSTRUCTION LIMITS	LIMIT OF ACCESS		
EASEMENT FOR CONSTR & MAINTENANCE OF SLOPES	REQ'D R/W & LIMIT OF ACCESS		
EASEMENT FOR CONSTR OF SLOPES			
EASEMENT FOR CONSTR OF DRIVES			

SCALE IN FEET
0 20 40 80

REVISION DATES

STATE OF GEORGIA
DEPARTMENT OF TRANSPORTATION
OFFICE: INNOVATIVE PROGRAM DELIVERY

UTILITY PLANS

DRAWING No. 24-009

3/1/2007 GPLN