TRAFFIC SIGNAL INSTALLATION NO. 1

VOID

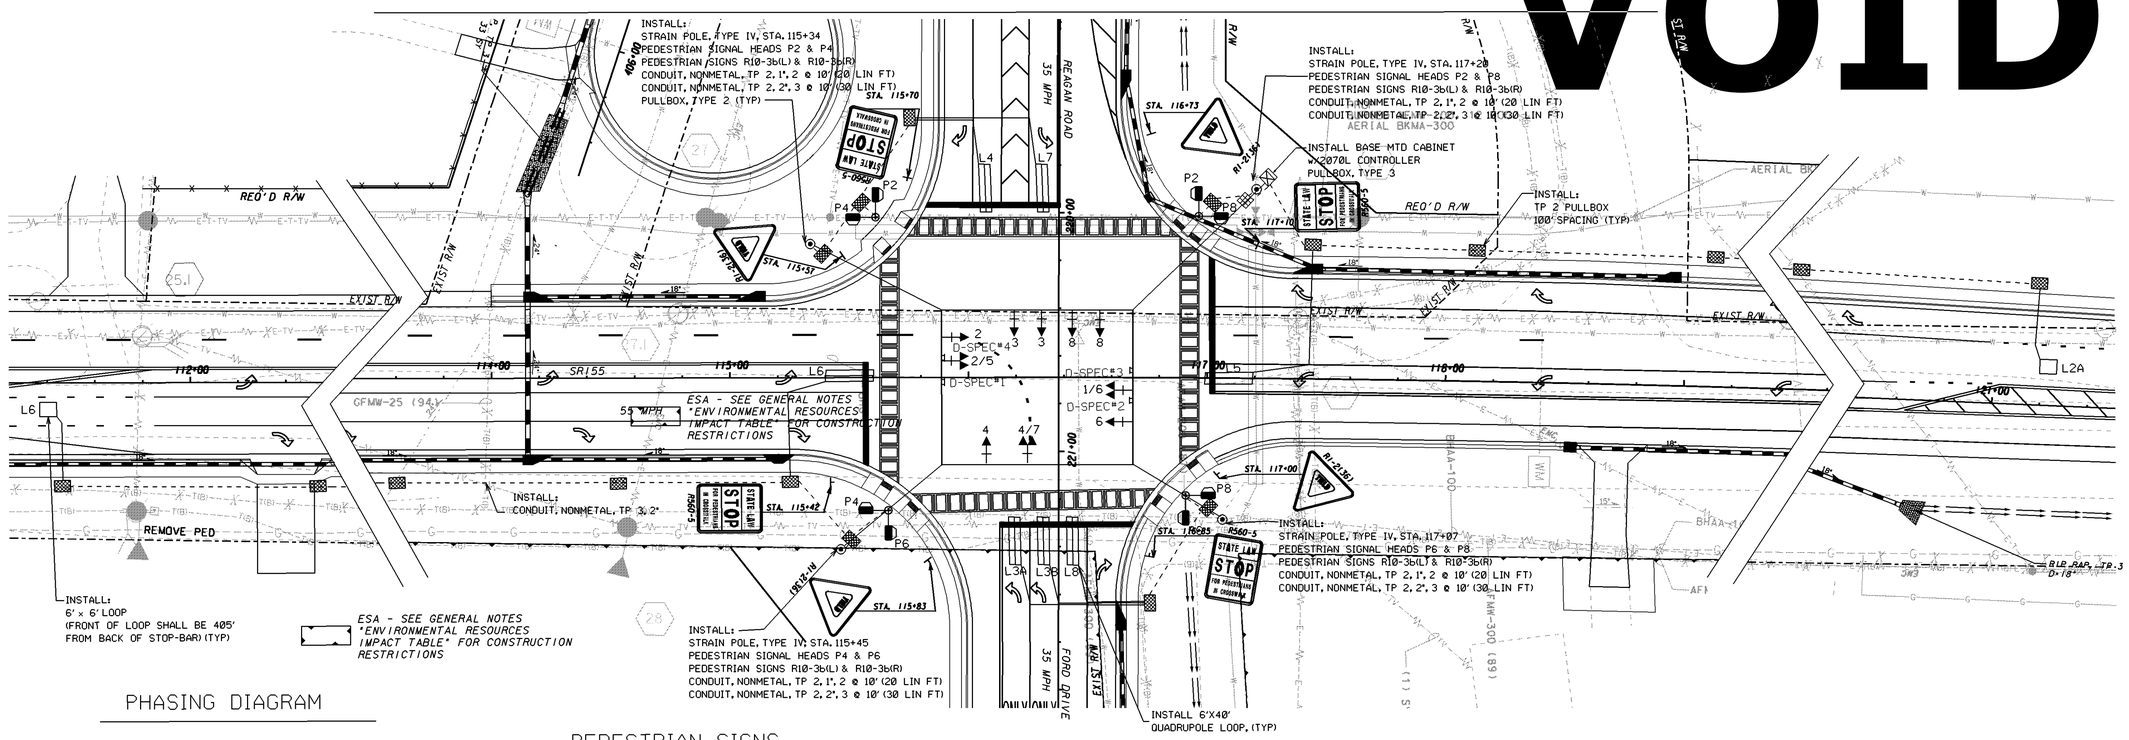

PHASING DIAGRAM

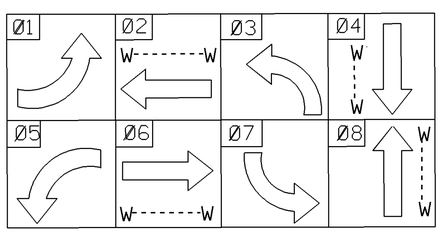

PEDESTRIAN SIGNS

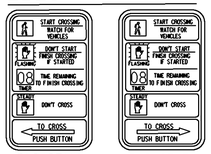

R10-3E(L) 9" X 15' R10-3E(R) 9" X 15'

STREET NAME SIGNS

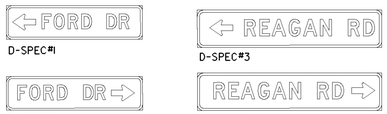

D-SPEC#1 D-SPEC#3 D-SPEC#2 D-SPEC#4

LED SIGNAL HEADS

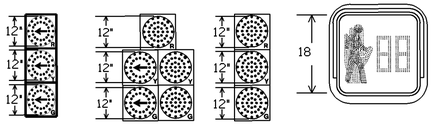

3 1/6, 2/5 2, 4, 6, 8 P2, P4, P6, P8

- CONTROLLER CABINET
- STRAIN POLE
- TIMBER POLE
- DOWN GUY
- MAST ARM
- STREET LIGHT
- 3 SECTION HEAD
- 3 SECTION HEAD W/ BACKPLATE
- 5 SECTION HEAD
- 5 SECTION HEAD W/ BACKPLATE
- OVERHEAD SIGN
- PEDESTAL POLE
- PED SIGNAL HEAD
- CURB CUT RAMP - (See ADA Detail)
- PULLBOX, TP 1
- PULLBOX, TP 2
- PULLBOX, TP 3
- PULLBOX, TP 4
- PULLBOX, TP 5
- 6x6 PULSE LOOP
- 6x18 CALL LOOP
- 6x40 PRESENCE LOOP (DIPOLE)
- 6x40 PRESENCE LOOP (QUADRUPOLE)
- CONDUIT
- RIGID CONDUIT
- RAILROAD CONTROLLER
- SIGN POST
- CONTROLLER CABINET W/ BATTERY BACKUP SYSTEM

LEGEND

GEORGIA
DEPARTMENT OF TRANSPORTATION

SCALE IN FEET
0 30 60 120

REVISION DATES		
12-11-2012		

STATE OF GEORGIA
DEPARTMENT OF TRANSPORTATION
OFFICE: DISTRICT 3 DESIGN
SIGNAL PLANS

DRAWING No. 27-001

3/1/2007 GPLN