STATE	PROJECT NUMBER	SHEET NO.	TOTAL SHEETS
GA	STP00-0000-00(298)	374	385

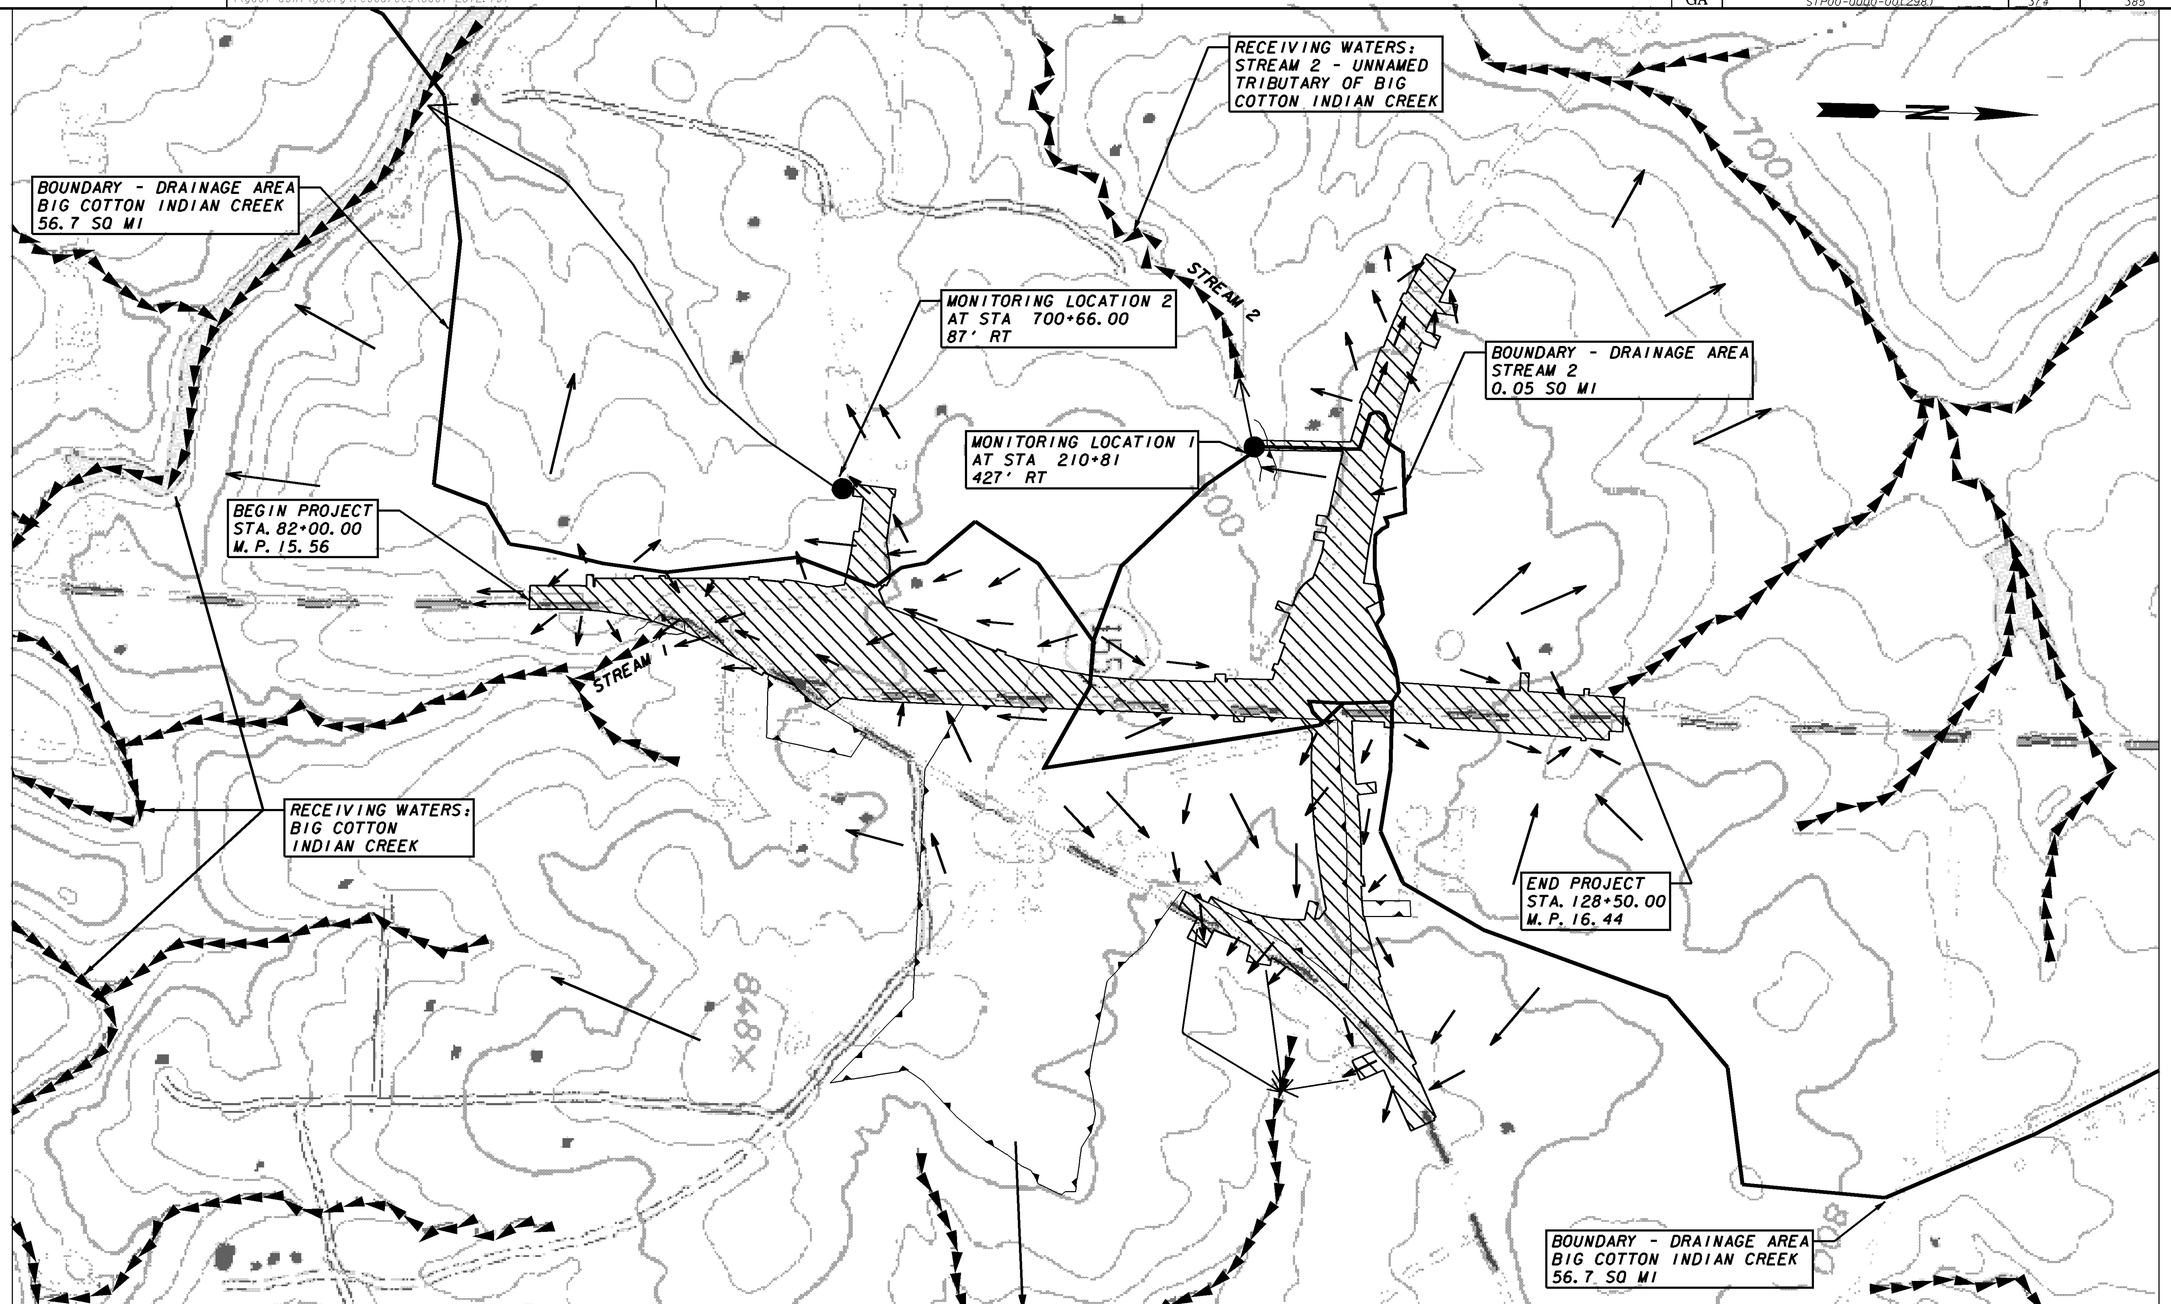

USE ON CONSTRUCTION

PROJECT AREA

ESA - SEE GENERAL NOTES "ENVIRONMENTAL RESOURCES IMPACT TABLE" FOR CONSTRUCTION RESTRICTIONS

STREAM FLOW

GEORGIA
DEPARTMENT OF TRANSPORTATION

SCALE IN FEET
0 300 600 1200

REVISION DATES		
01/11/2013		
05/19/2014		

STATE OF GEORGIA
DEPARTMENT OF TRANSPORTATION
OFFICE: DISTRICT 3 DESIGN

WATERSHED MAP
SITE MONITORING PLAN

DRAWING No. 55-001

3/1/2007 GPLW