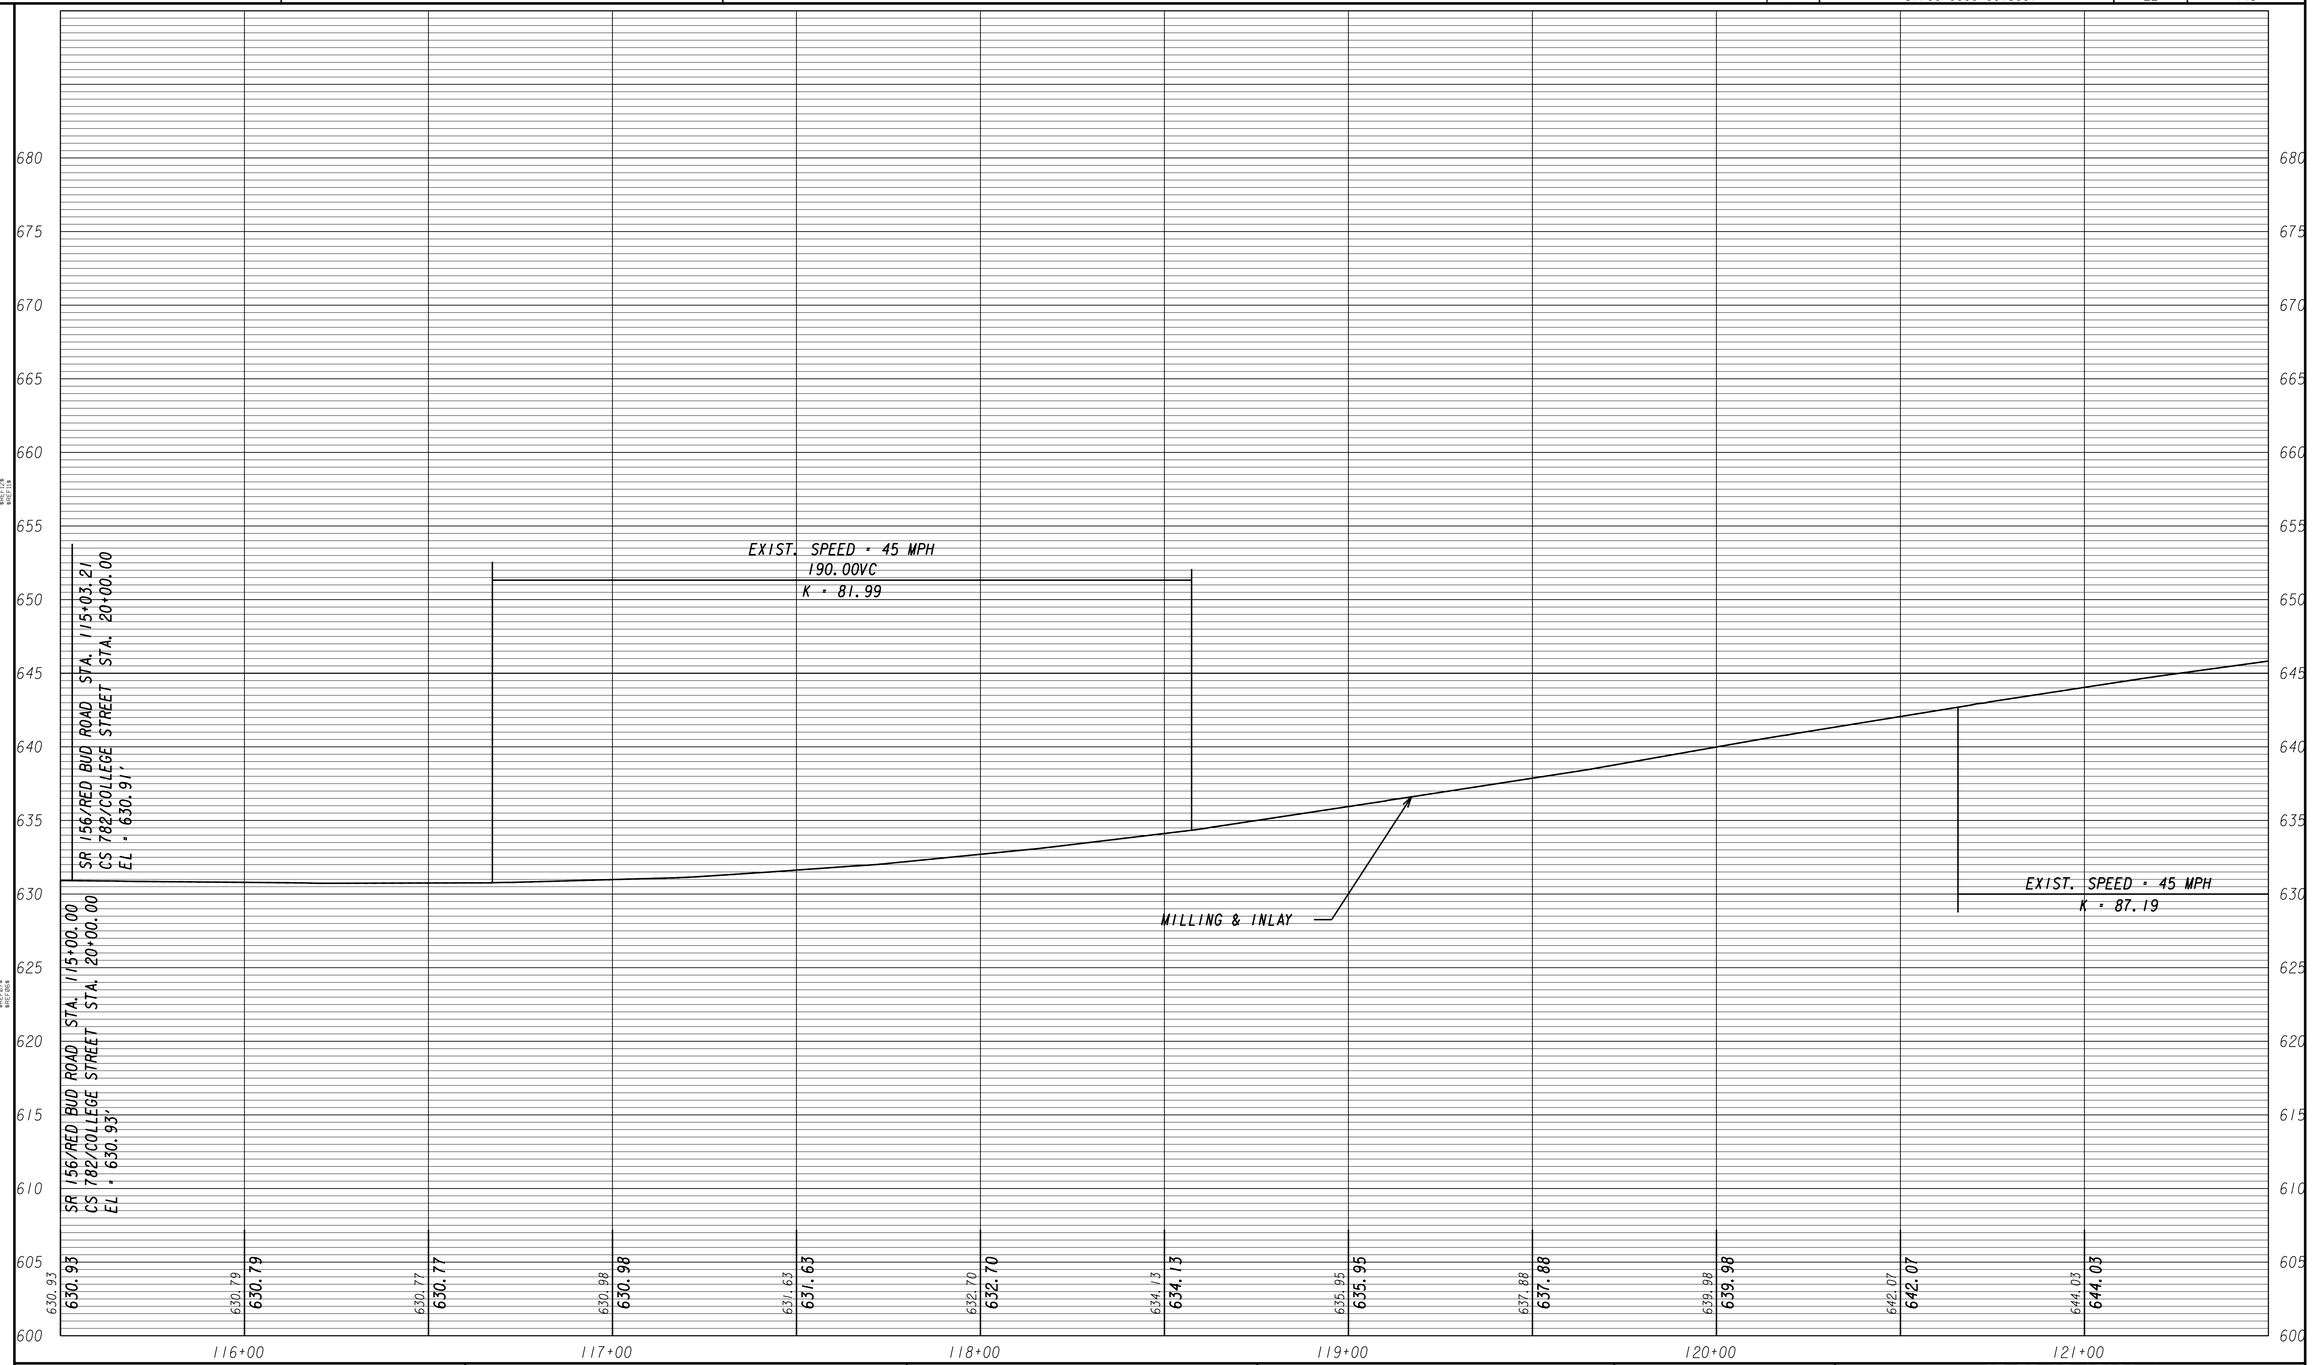

ARCADIS
Infrastructure, environment, facilities

SCALE : 1" = 20' HORI.
1" = 5' VERT.

REVISION DATES		

STATE OF GEORGIA
DEPARTMENT OF TRANSPORTATION
OFFICE: GDOT DISTRICT 6

MAINLINE PROFILE

RED BUD ROAD (SR 156)
AT COLLEGE STREET (CS 782)

DRAWING No. 15-02

3/1/2007 G20EDG