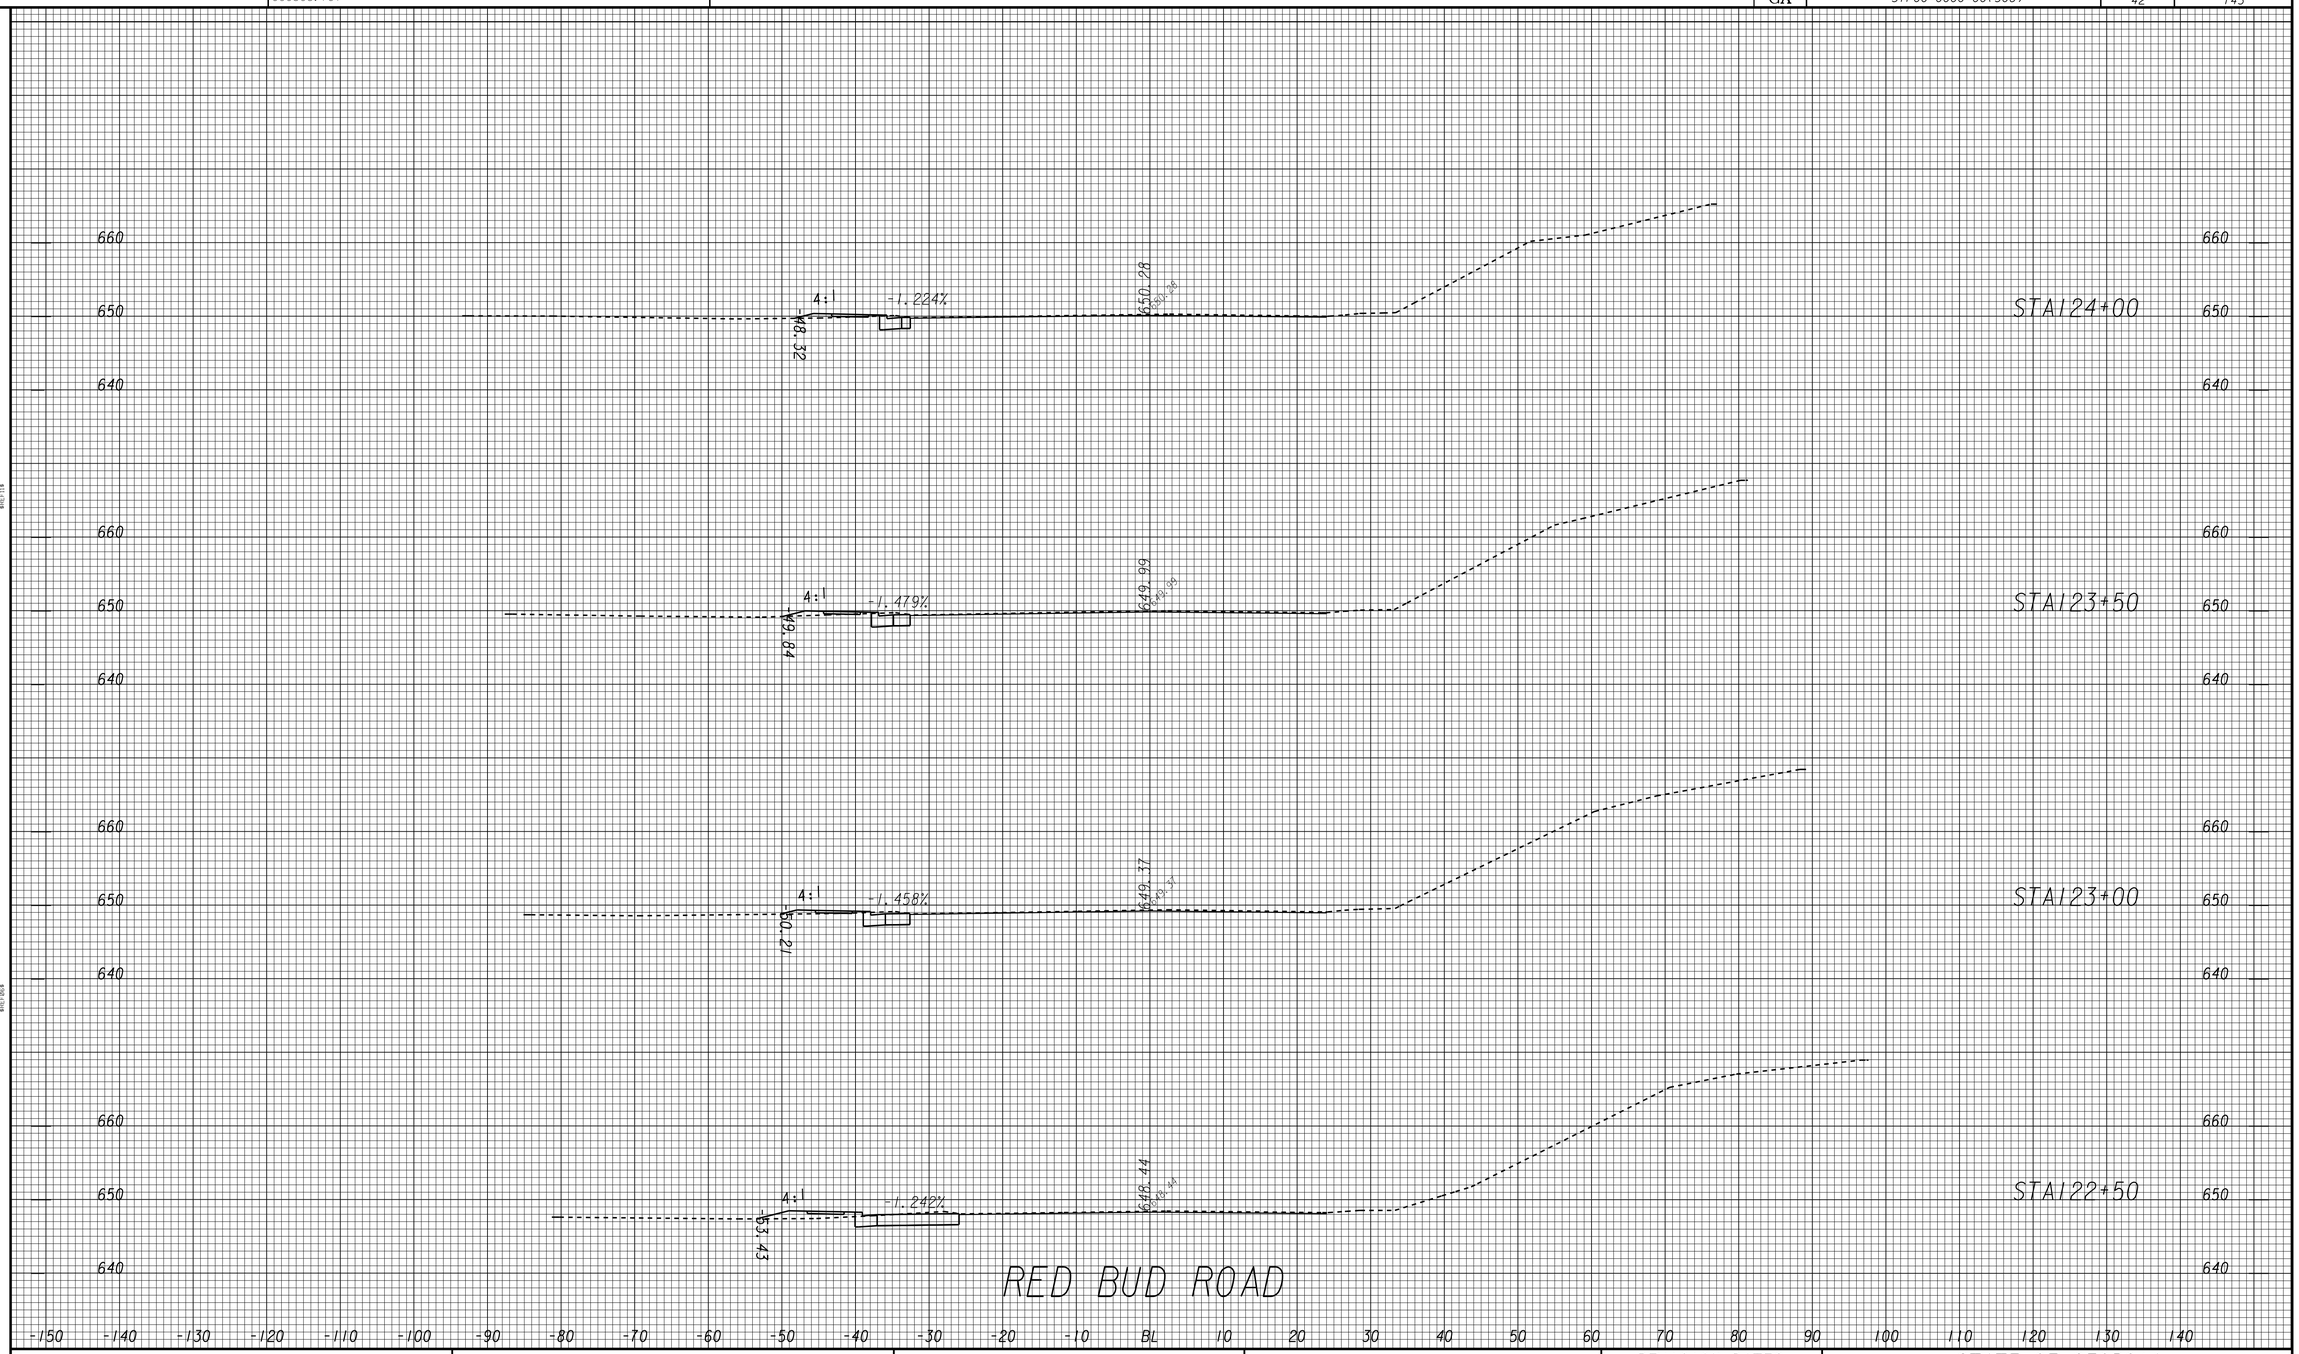

ARCADIS
Infrastructure, environment, facilities

SCALE : 1" = 10' HORIZ.
1" = 10' VERT.

REVISION DATES		

STATE OF GEORGIA
DEPARTMENT OF TRANSPORTATION
OFFICE: GDOT DISTRICT 6

CROSS SECTIONS

RED BUD ROAD (SR 156)
AT COLLEGE STREET (CS 782)

DRAWING No. 23-06

3/1/2007 SUXSEW