9/4/2012	Tue Sep 04 08:06:44 2012	\\gdot-dsni\gocfg\resources\Gdot-2012.tbl	M:\0000346 - Baldwin FLF\2.08 DGN\000346XS01_02.dgn
dmartin			

STATE	PROJECT NUMBER	SHEET NO.	TOTAL SHEETS
GA	EDS-0000-00(346)	386	999

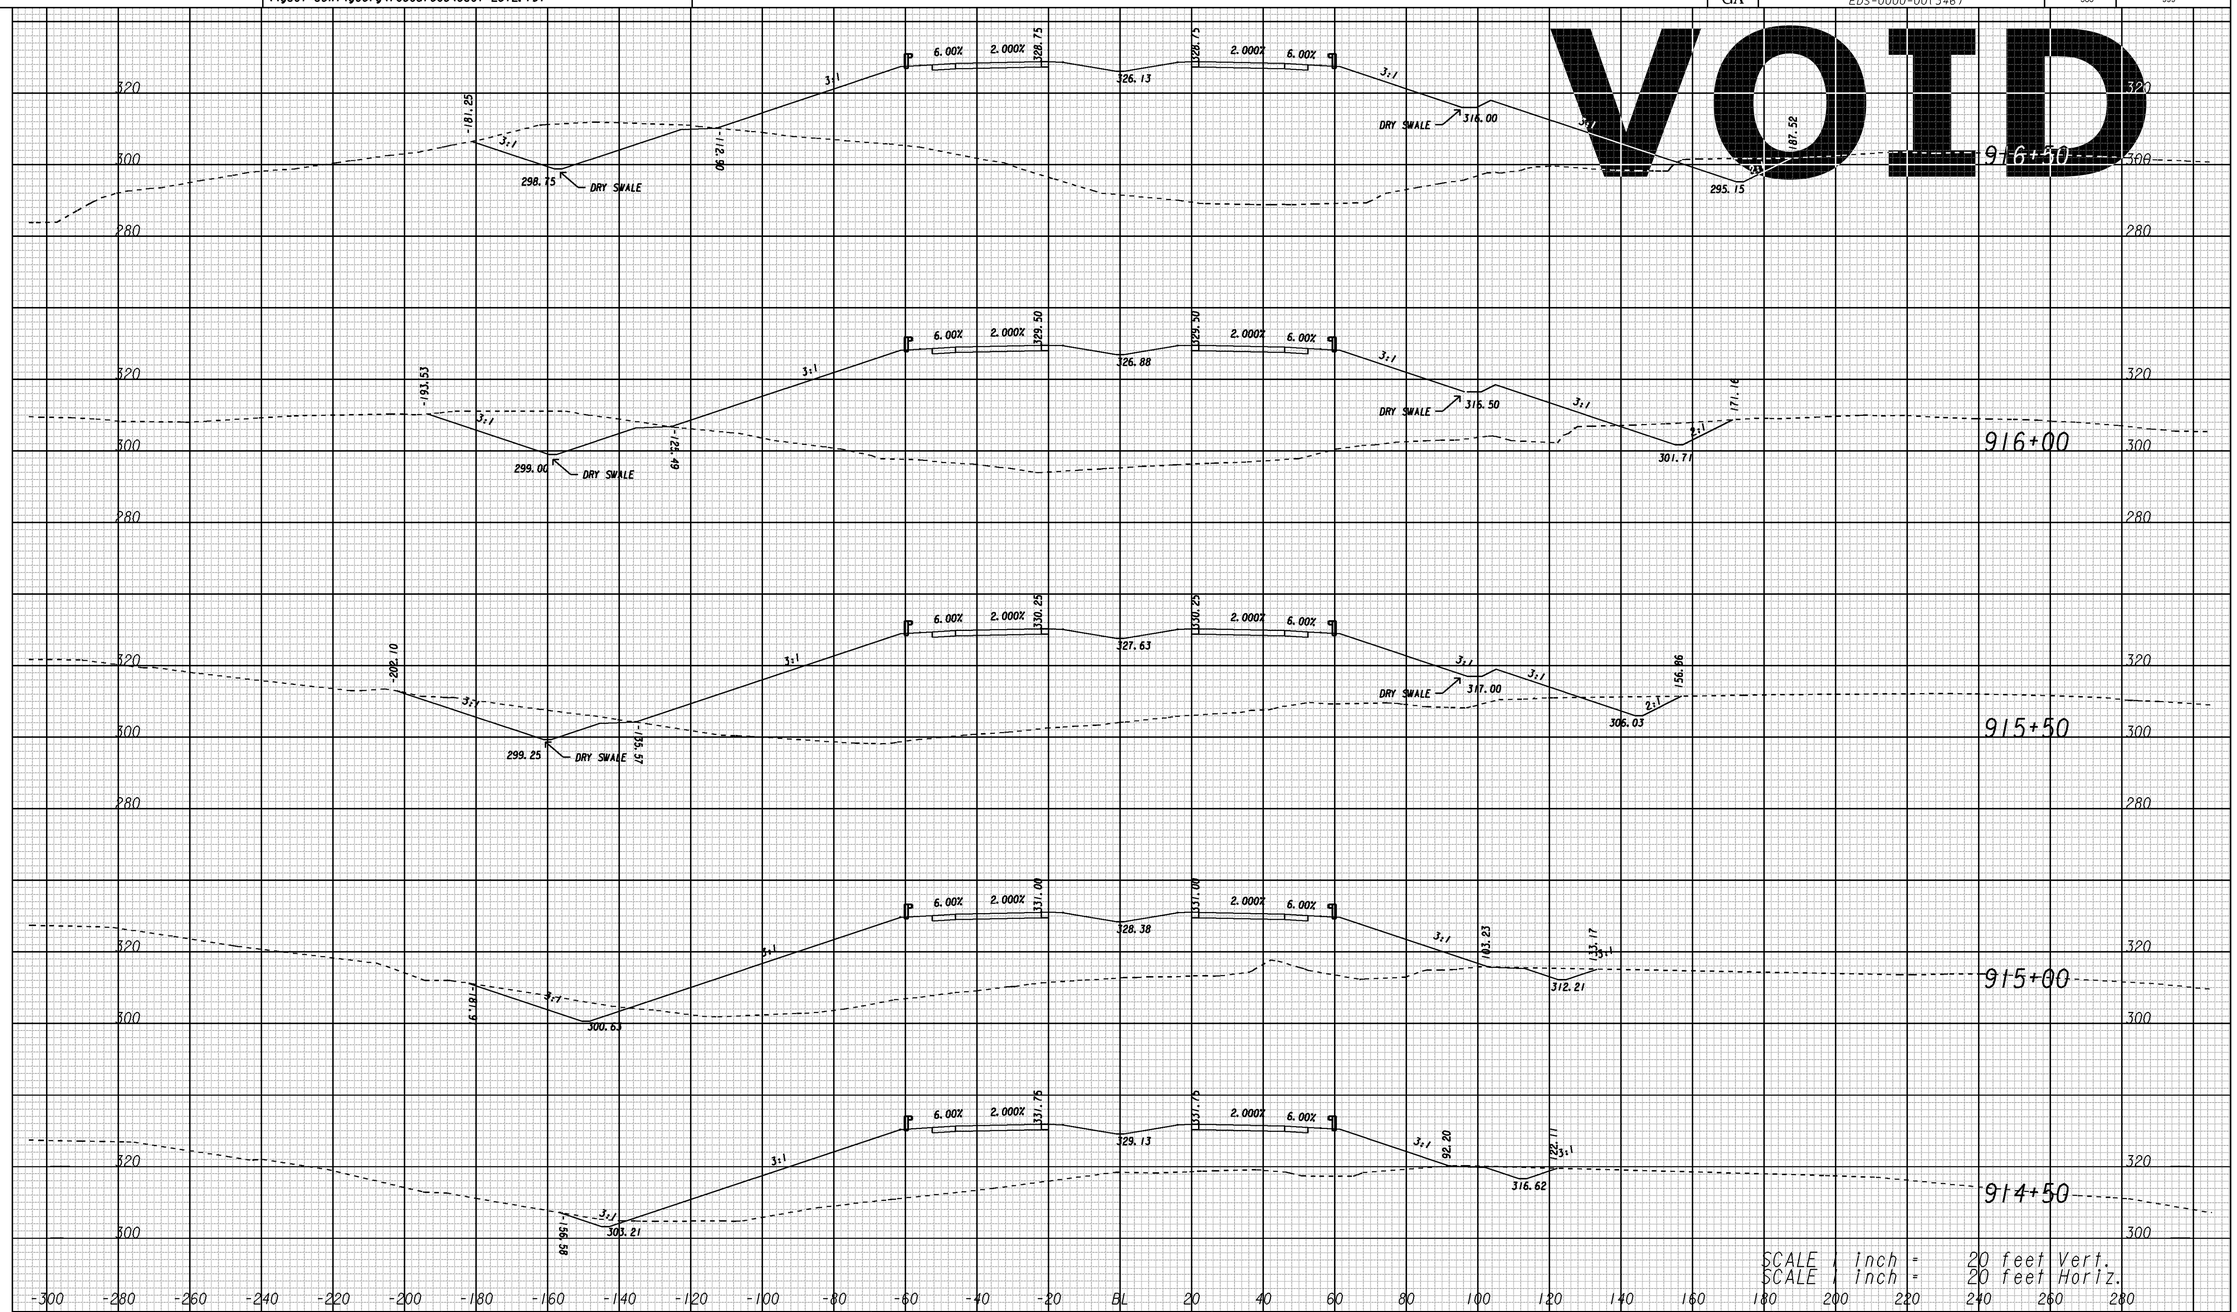

REVISION DATES		

STATE OF GEORGIA
DEPARTMENT OF TRANSPORTATION

OFFICE: ROAD DESIGN

CROSS SECTIONS

FALL LINE FREEWAY

DRAWING No. 23-119

3/1/2007 SUYSEW