9/4/2012 Tue Sep 04 08:09:28 2012	\\gdot-dsn1\gocfg\resources\Gdot-2012.tbl	M:\0000346 - Baldwin FLF\2.08 DGN\000346XS01_03.dgn	STATE	PROJECT NUMBER	SHEET NO.	TOTAL SHEETS
dmartin			GA	EDS-0000-00(346)	454	999

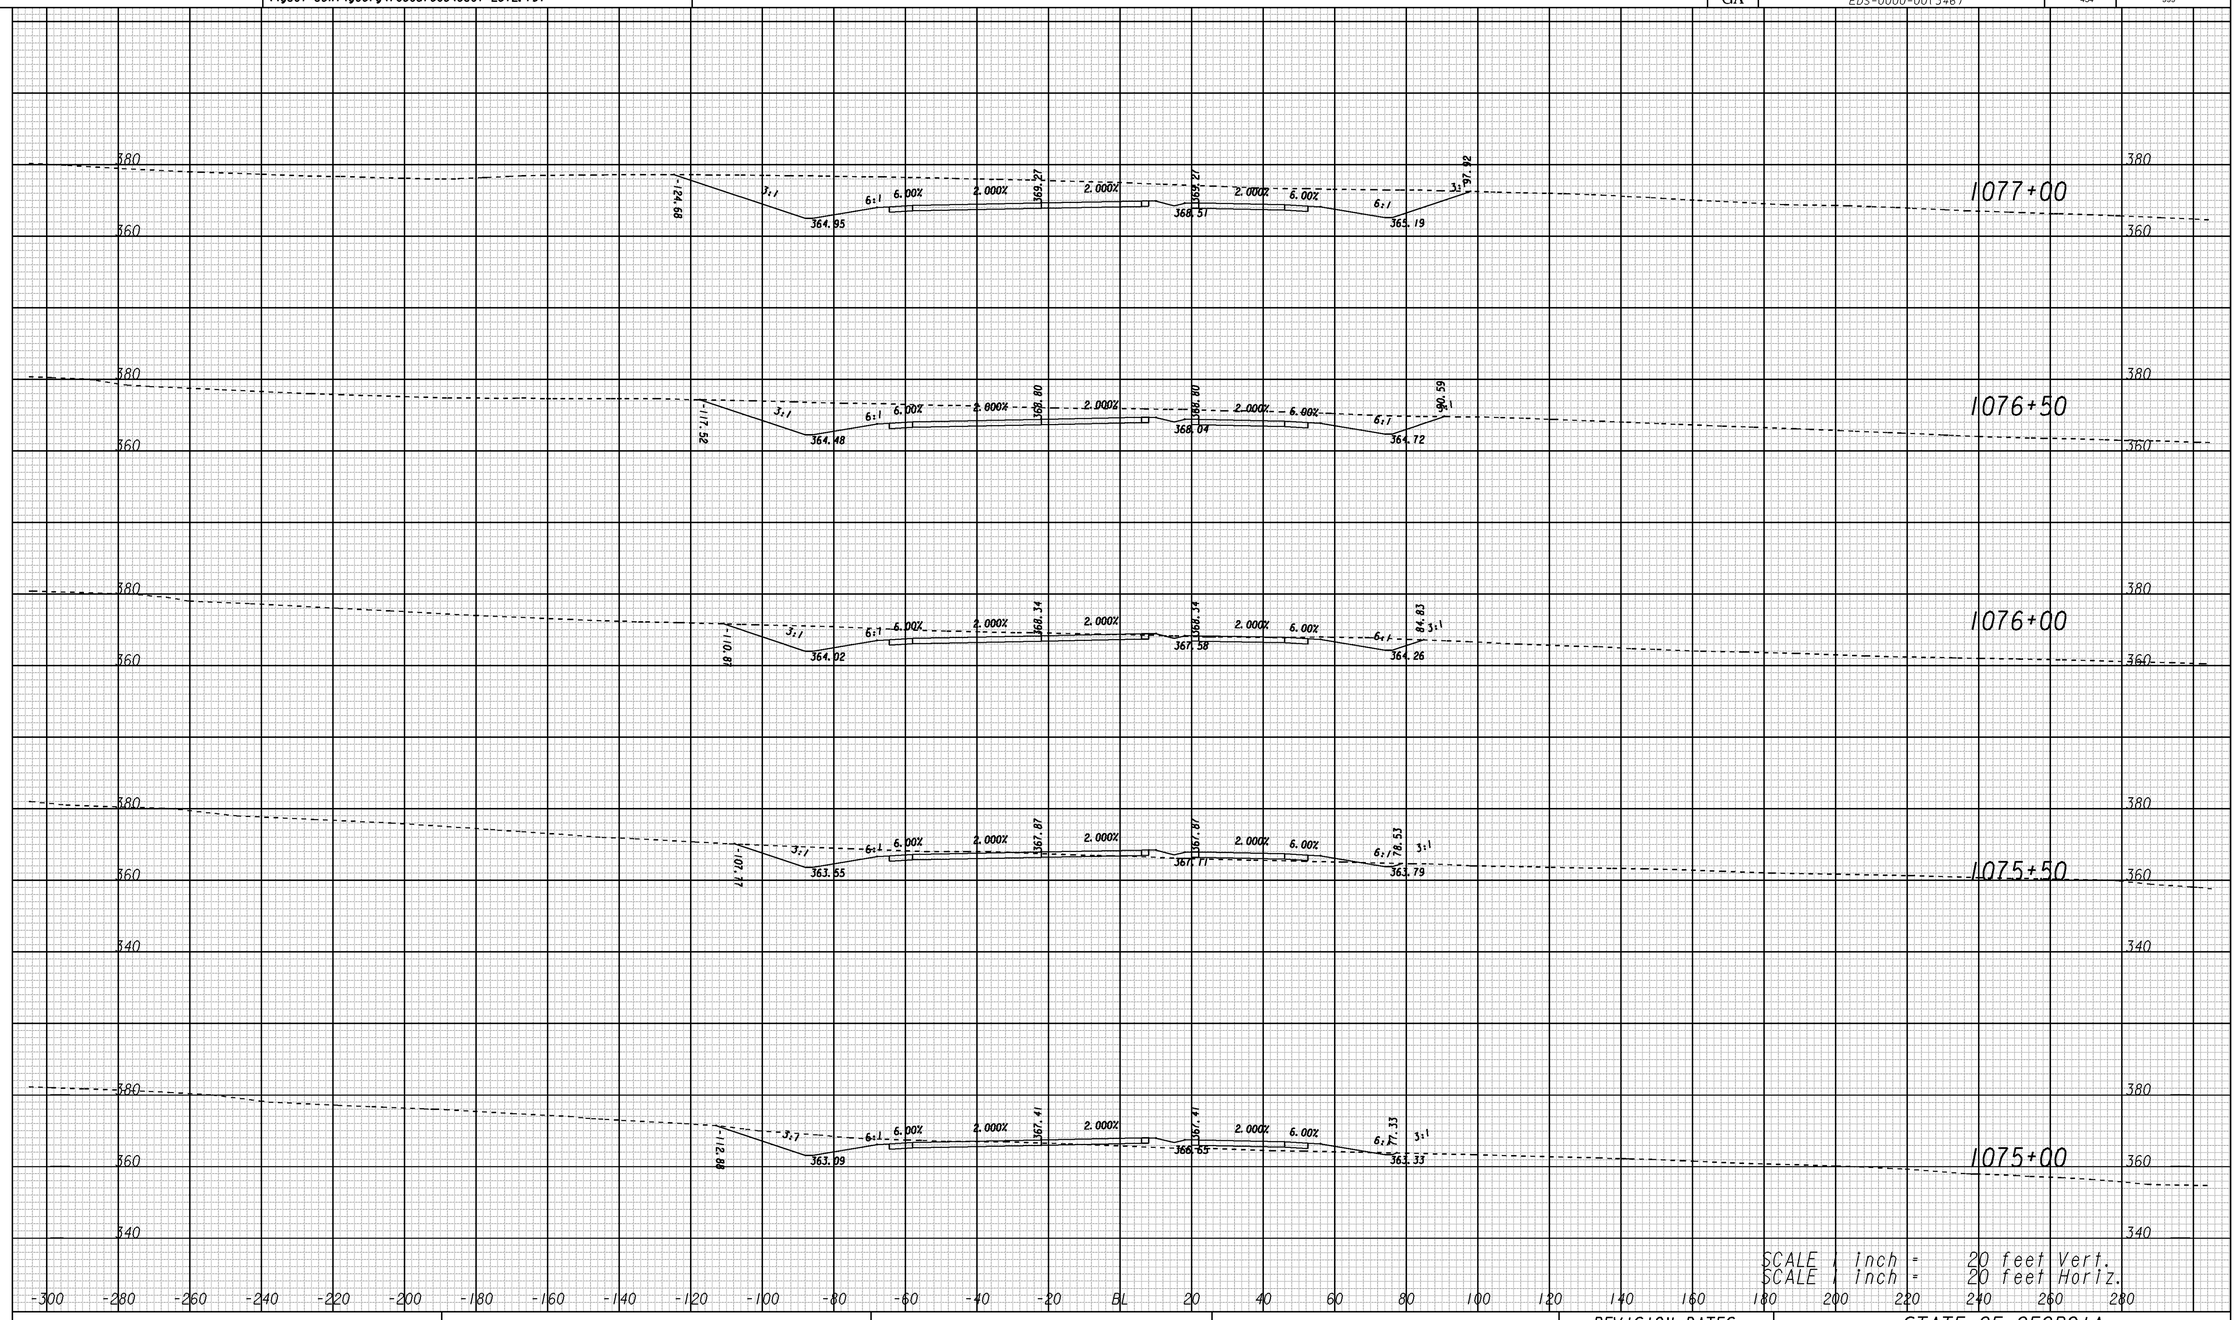

REVISION DATES		

STATE OF GEORGIA
DEPARTMENT OF TRANSPORTATION

OFFICE: ROAD DESIGN

CROSS SECTIONS

FALL LINE FREEWAY

DRAWING No. 23-187

3/1/2007 SUzSEW