9/21/2012	Fri Sep 21 09:09:29 2012	\\gdot-dsni\gocfg\resources\Gdot-2012.tbl	M:\0000408\DGN 10-29-08\gdot DGN\000408XR02.dgn
asova			

STATE	PROJECT NUMBER	SHEET NO.	TOTAL SHEETS
GA	STP00-0000-00(408)	26	187

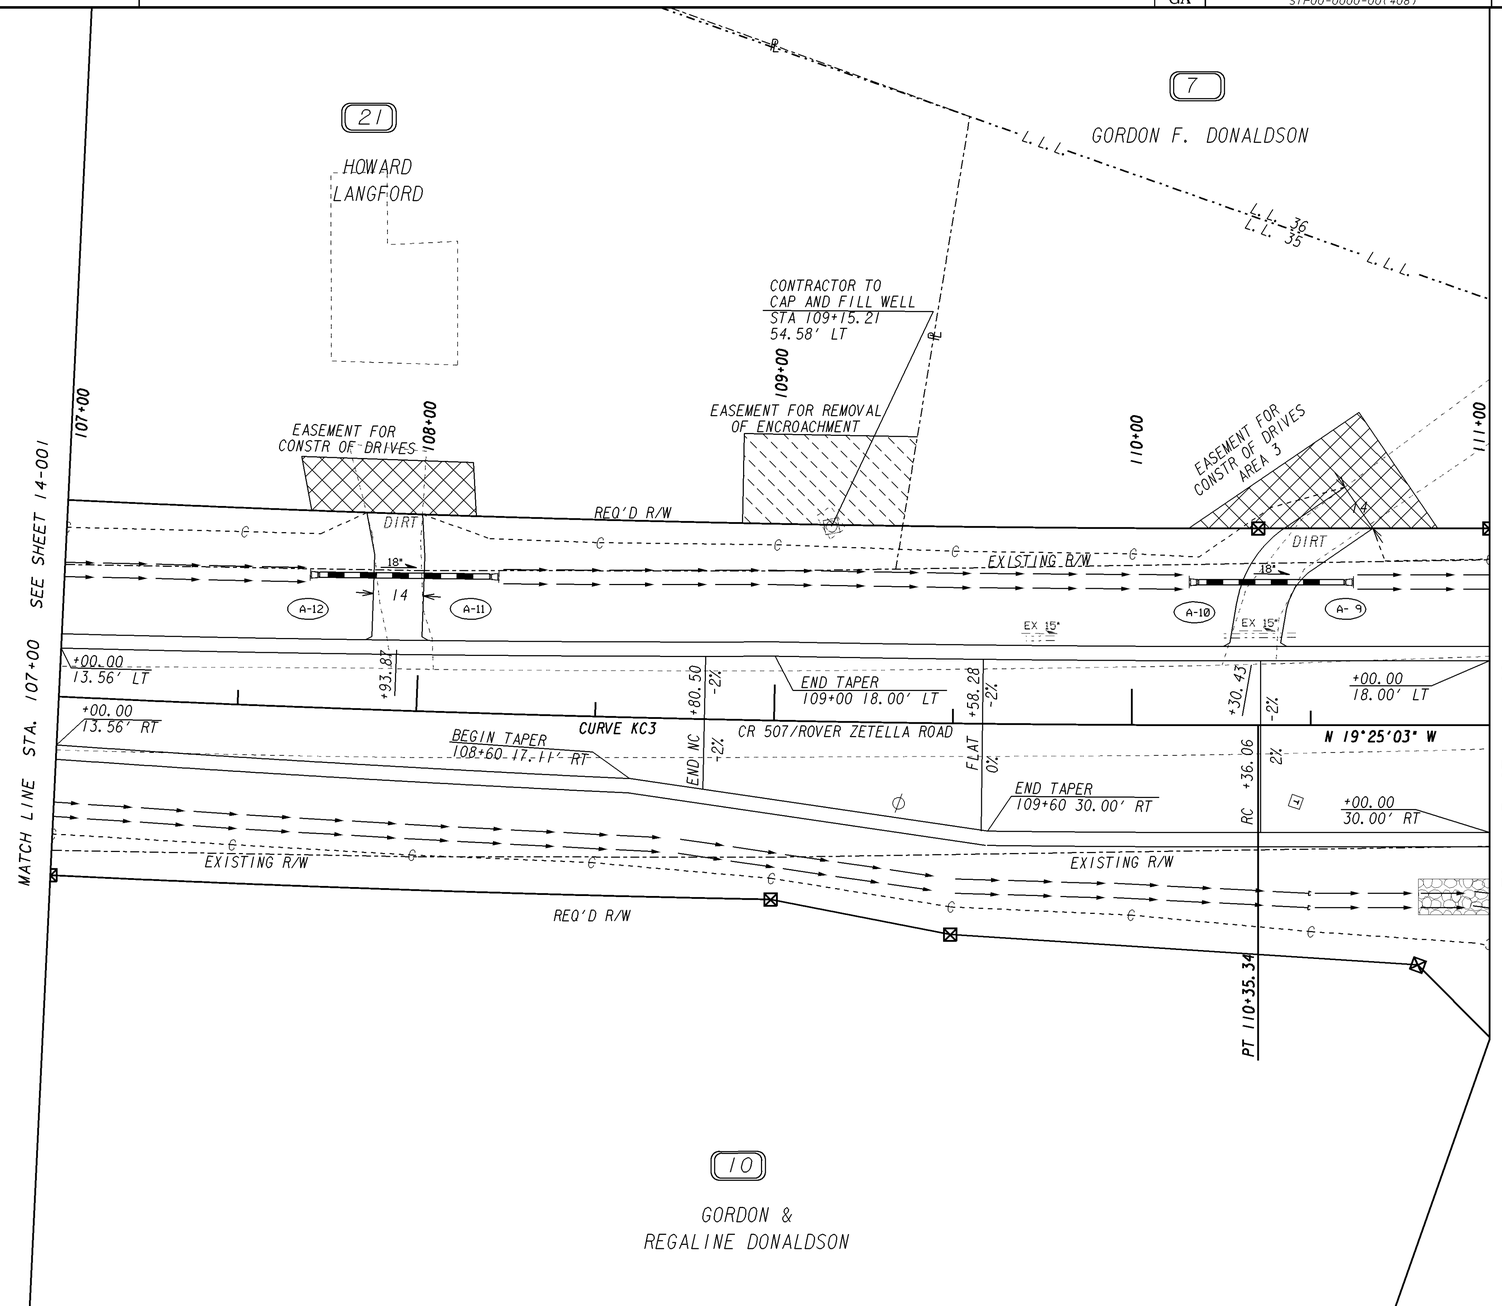

PROPERTY AND EXISTING R/W LINE	
REQUIRED R/W LINE	
CONSTRUCTION LIMITS	
EASEMENT FOR CONSTR & MAINTENANCE OF SLOPES	
EASEMENT FOR CONSTR OF SLOPES	
EASEMENT FOR CONSTR OF DRIVES	

BEGIN LIMIT OF ACCESS.....BLA
END LIMIT OF ACCESS.....ELA
LIMIT OF ACCESS
REQ'D R/W & LIMIT OF ACCESS

GEORGIA
DEPARTMENT OF TRANSPORTATION

SCALE IN FEET
0 20 40 80

REVISION DATES

STATE OF GEORGIA
DEPARTMENT OF TRANSPORTATION
OFFICE: ROADWAY DESIGN

CROSSROAD PLAN

CR 507/ROVER ZETELLA ROAD
STA 107+00 TO STA 111+00

DRAWING NO. 14-002

1/5/2009 GPLN