9/21/2012 Fri Sep 21 09:09:16 2012	\\gdot-dsn1\gocfg\resources\Gdot-2012.tbl	M:\0000408\DGN 10-29-08\gdot DGN\000408XP01.DGN	STATE	PROJECT NUMBER	SHEET NO.	TOTAL SHEETS
asova			GA	STP00-0000-00(408)	31	187

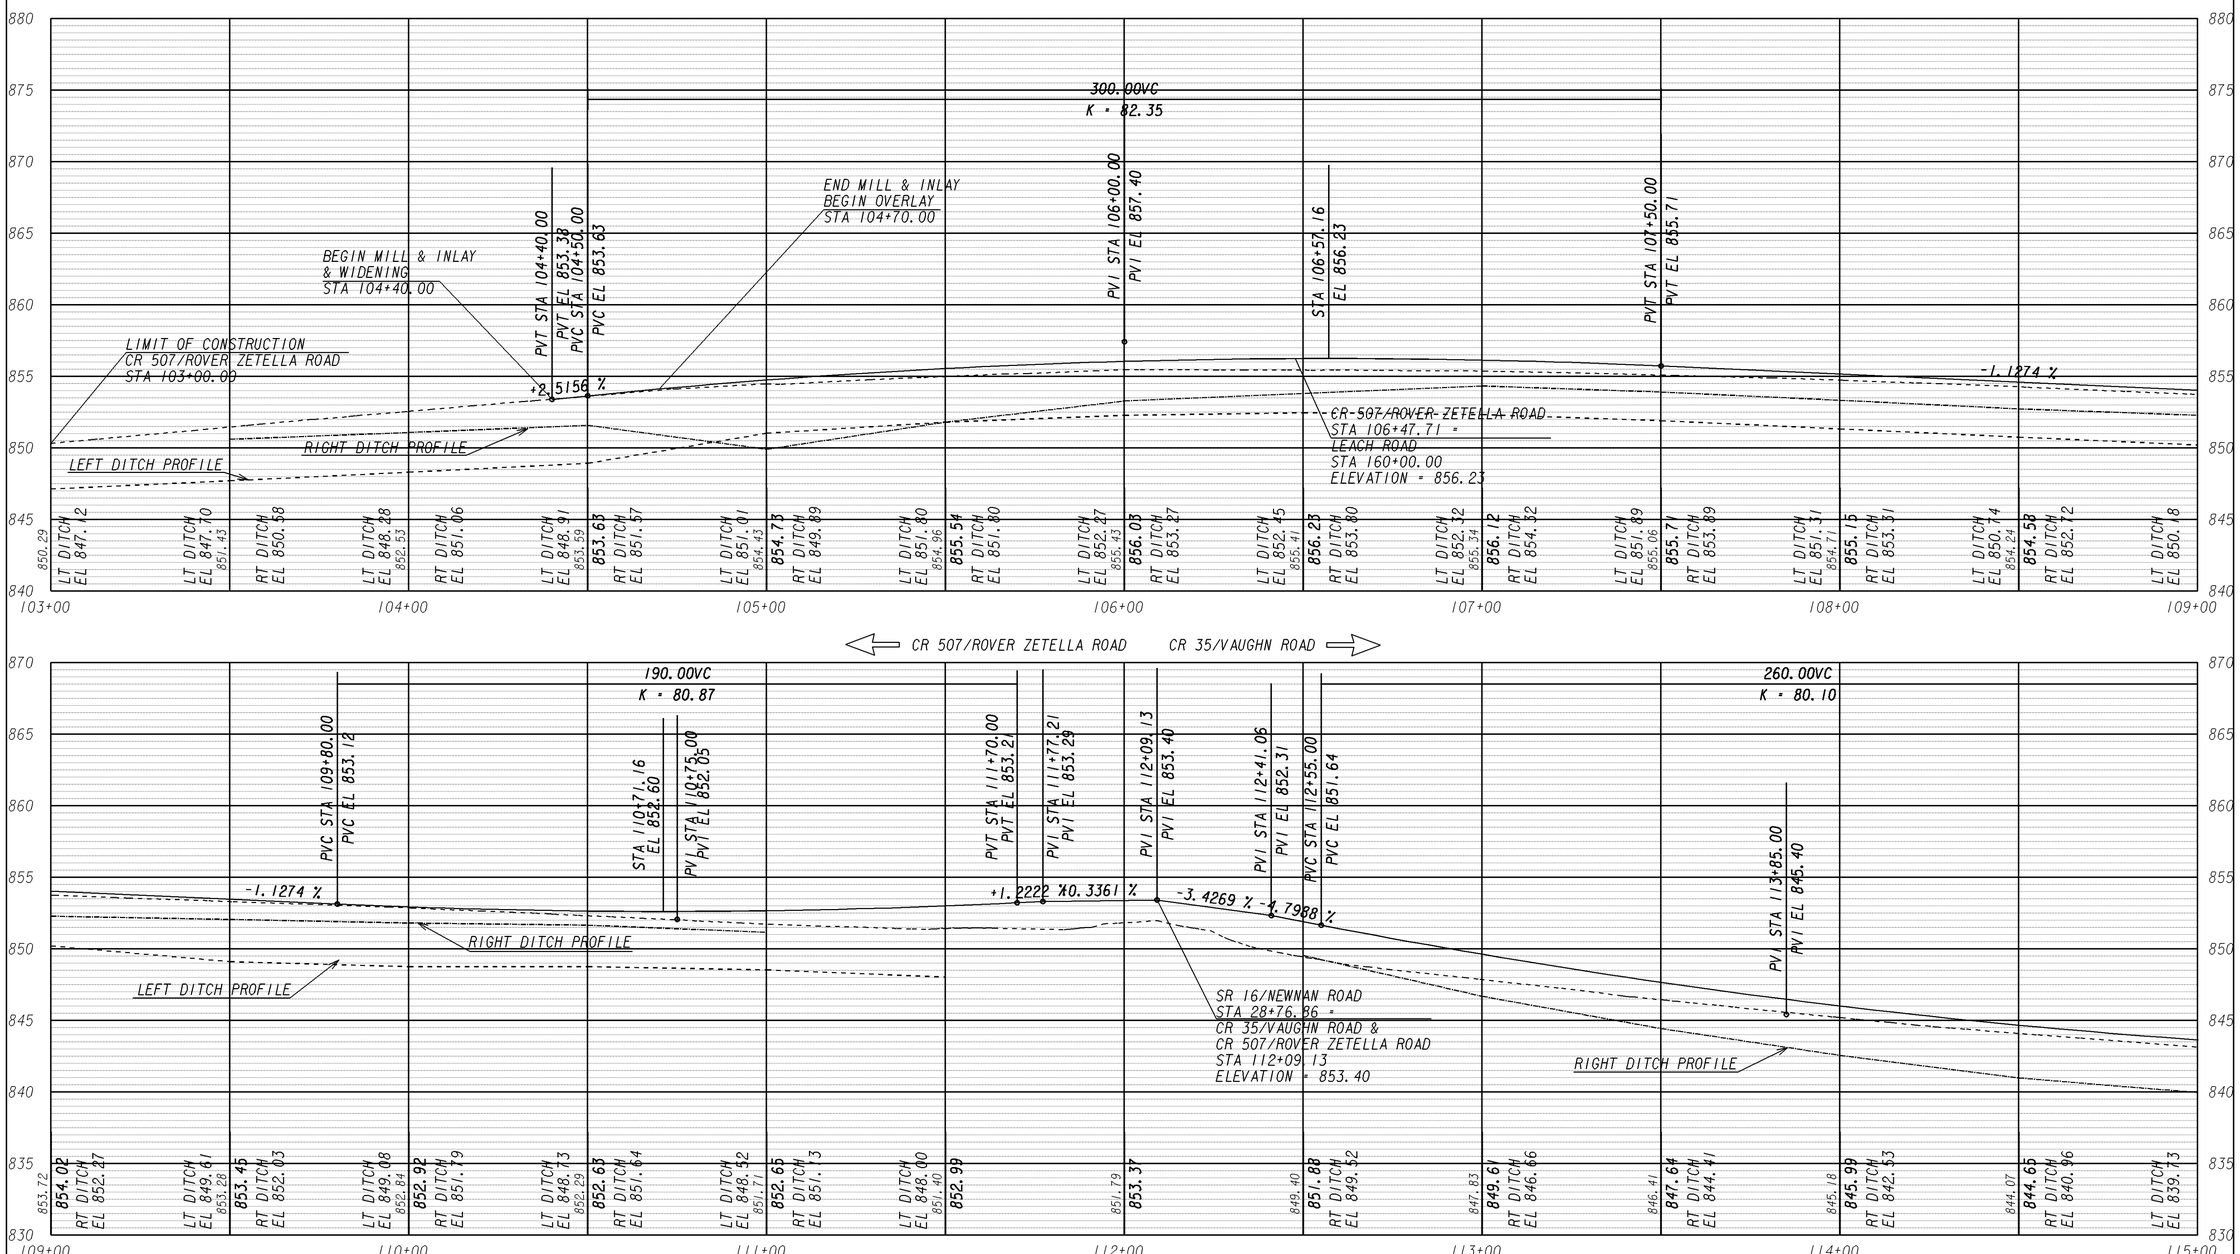

GEORGIA
DEPARTMENT OF TRANSPORTATION

SCALE
HORIZONTAL 1" = 20'
VERTICAL 1" = 5'

REVISION DATES		

STATE OF GEORGIA
DEPARTMENT OF TRANSPORTATION
OFFICE: ROADWAY DESIGN

CROSSROAD PROFILE

CR 35/VAUGHN ROAD
CR 507/ROVER ZETELLA ROAD

DRAWING No. 16-001

3/1/2007 GR220E