9/21/2012	Fri Sep 21 09:10:10 2012	\\gdot-dsn1\gocfg\resources\Gdot-2012.tbl	M:\0000408\DGN 10-29-08\gdot DGN\000408 drainage profiles.dgn	STATE	PROJECT NUMBER	SHEET NO.	TOTAL SHEETS
asova				GA	STP00-0000-00(408)	39	187

VOID

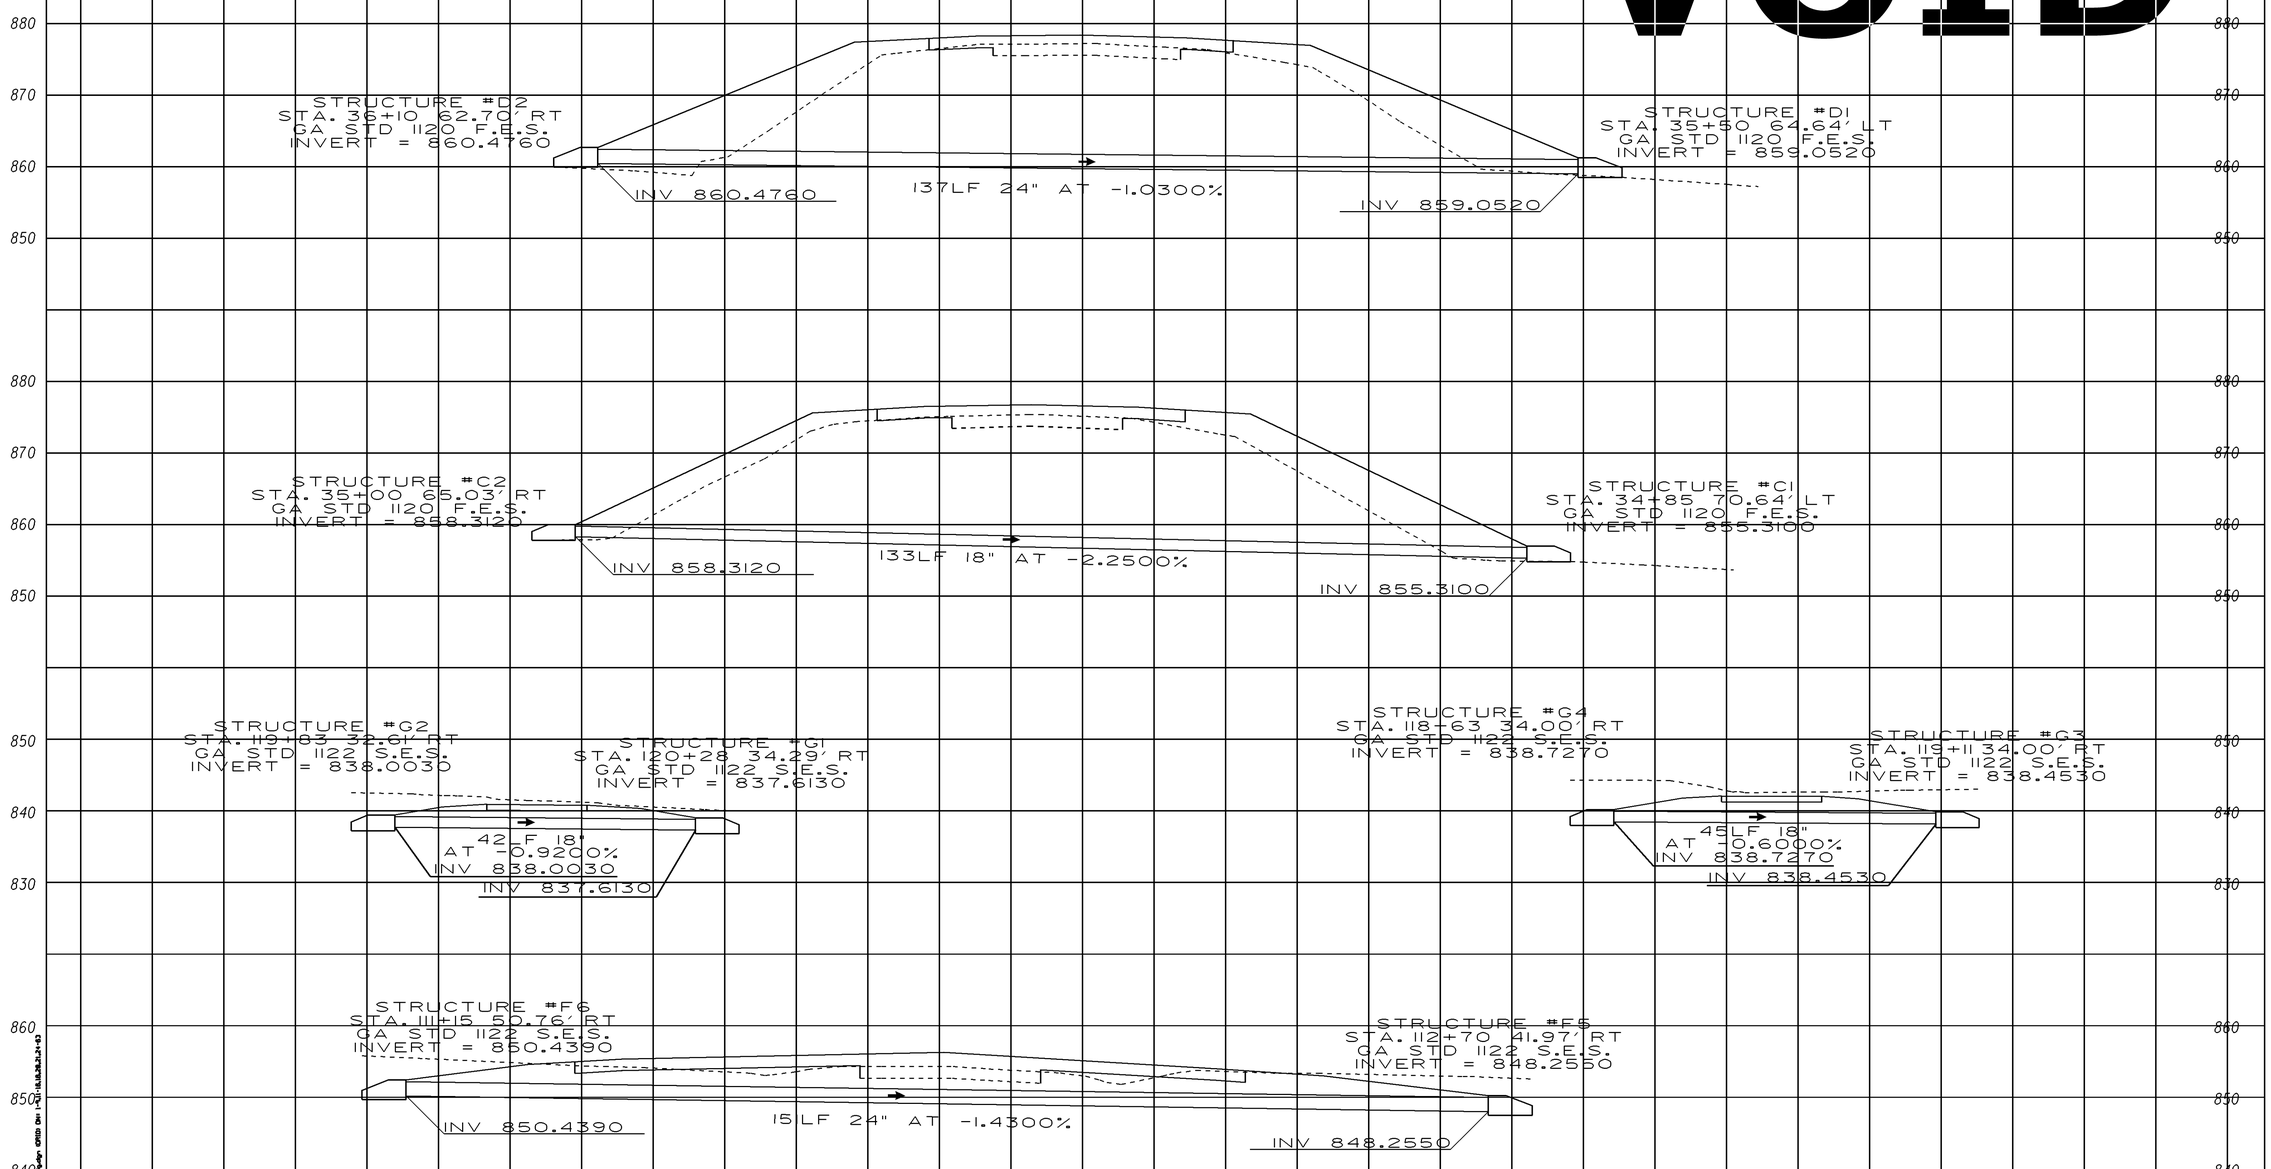

GEORGIA
DEPARTMENT OF TRANSPORTATION

SCALE
1" = 10' VERT
1" = 10' HORIZ

REVISION DATES		

STATE OF GEORGIA
DEPARTMENT OF TRANSPORTATION
OFFICE: ROADWAY DESIGN
DRAINAGE PROFILES
P. I. NO. 0000408
SPALDING COUNTY

DRAWING No. 22-002

3/1/2007 SUZSEW