9/21/2012 Fri Sep 21 09:08:54 2012	\\gdot-dsn1\gocfg\resources\Gdot-2012.tbl	M:\0000408\DGN 10-29-08\gdot DGN\000408UT01.dgn	STATE	PROJECT NUMBER	SHEET NO.	TOTAL SHEETS
asova			GA	STP00-0000-00(408)	53	187

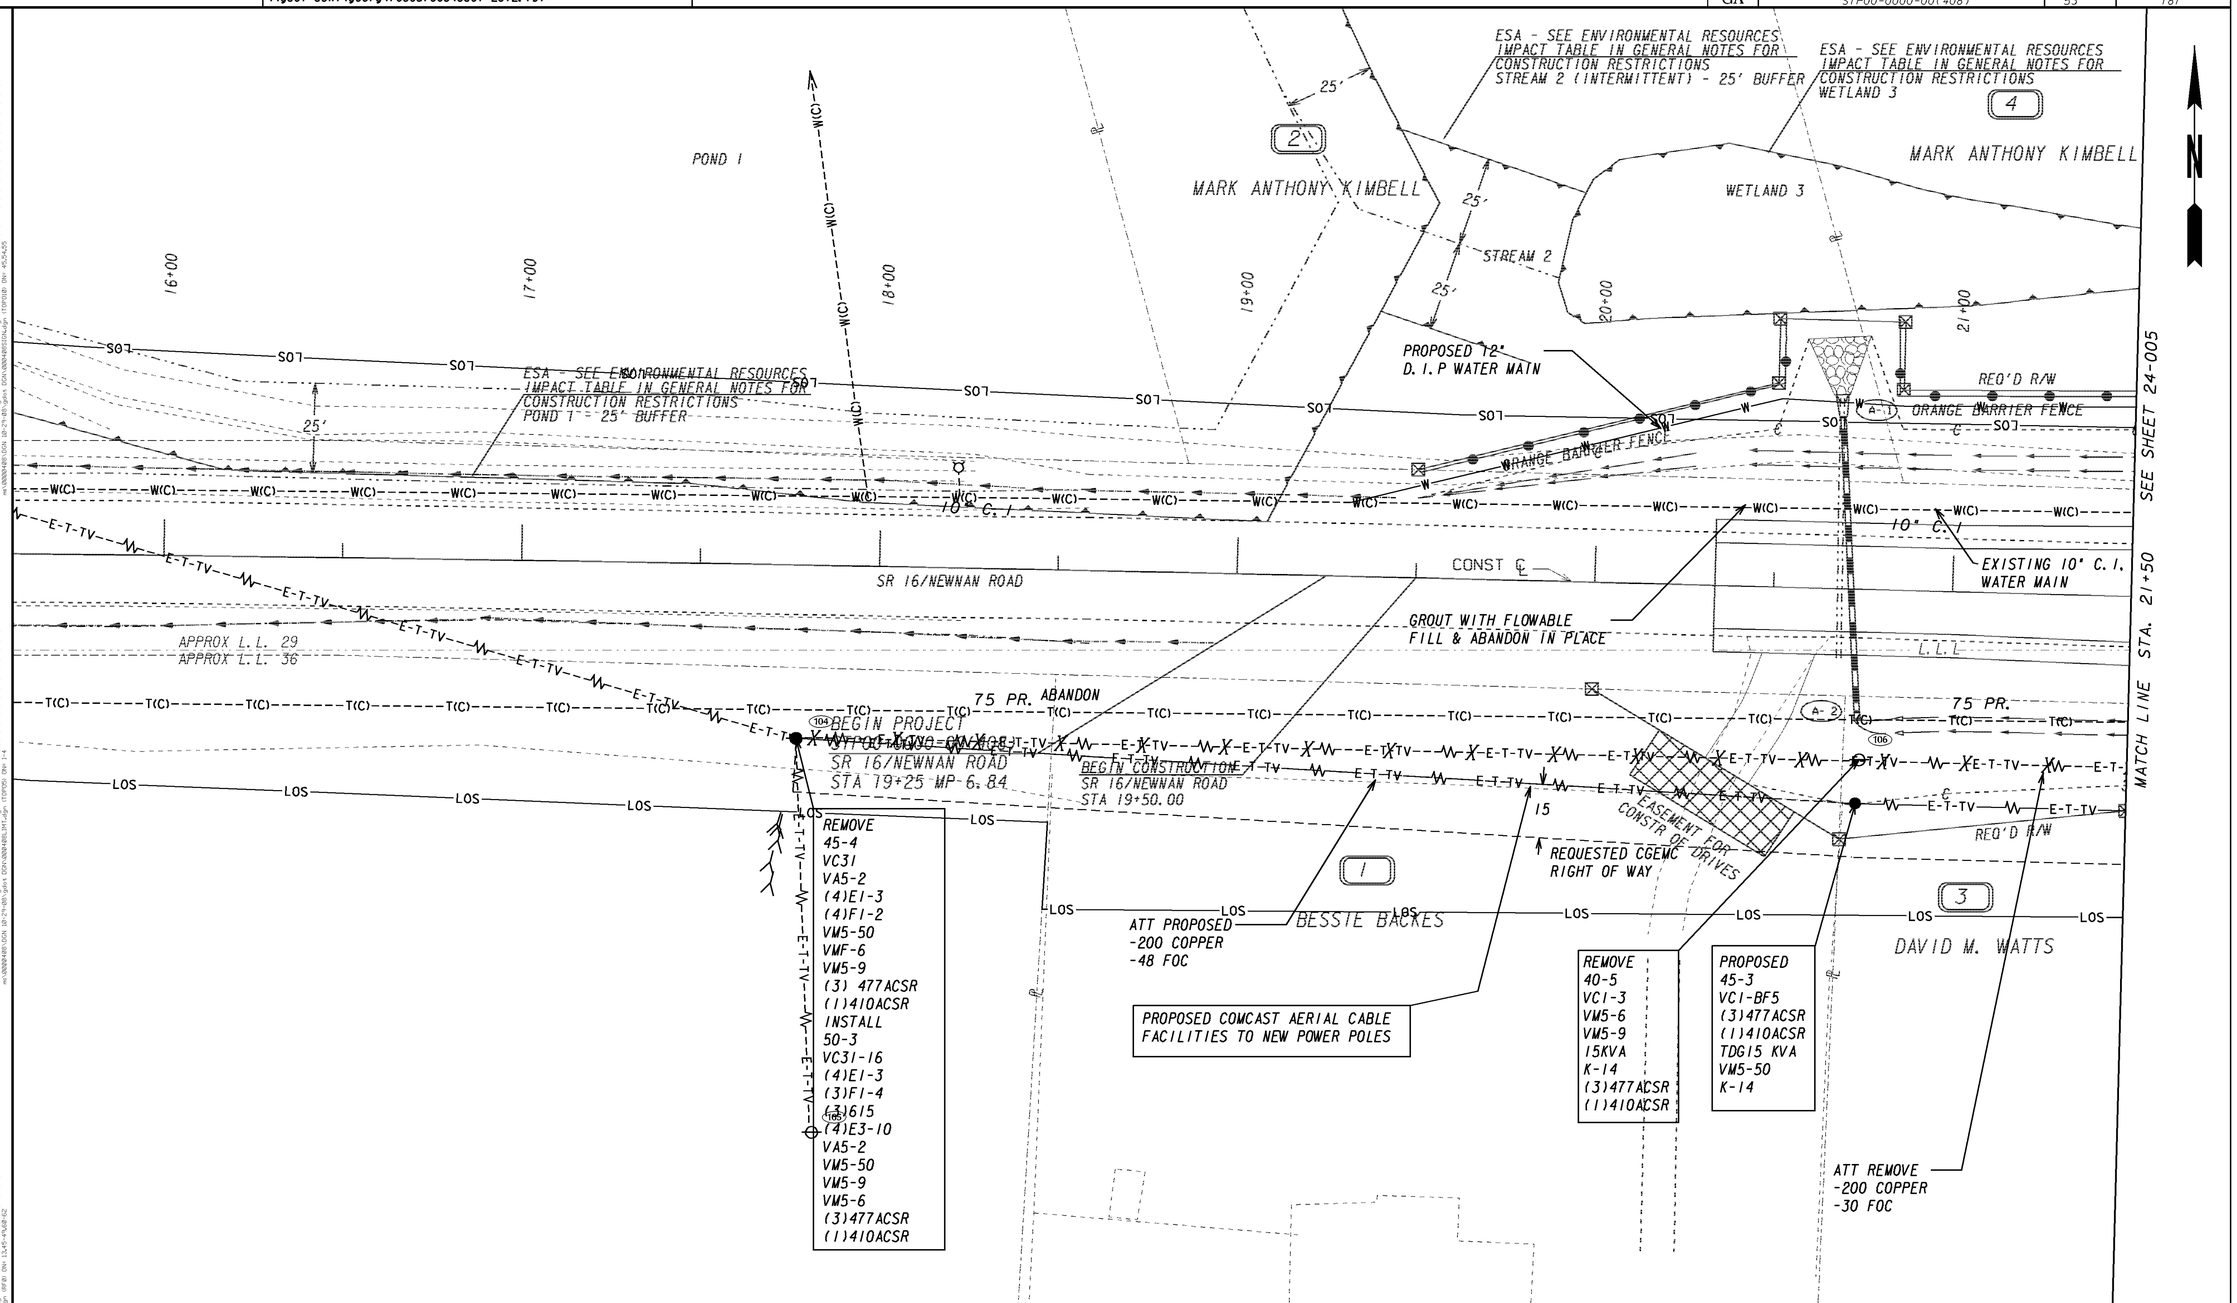

PROPERTY AND EXISTING R/W LINE	BEGIN LIMIT OF ACCESS..... BLA
REQUIRED R/W LINE	END LIMIT OF ACCESS..... ELA
CONSTRUCTION LIMITS	LIMIT OF ACCESS
EASEMENT FOR CONSTR & MAINTENANCE OF SLOPES	REQ'D R/W & LIMIT OF ACCESS
EASEMENT FOR CONSTR OF SLOPES	
EASEMENT FOR CONSTR OF DRIVES	

GEORGIA
DEPARTMENT OF TRANSPORTATION

SCALE IN FEET
0 20 40 80

REVISION DATES

STATE OF GEORGIA
DEPARTMENT OF TRANSPORTATION
OFFICE: UTILITIES, JUN BIRNKAMMER, EIT

UTILITY PLANS

SR 16/NEWNAN ROAD
BEGIN TO STA 21+50

DRAWING No. 24-004

1/5/2009 GPLN