STATE	PROJECT NUMBER	SHEET NO.	TOTAL SHEETS
GA	STP00-0000-00(408)	148	167

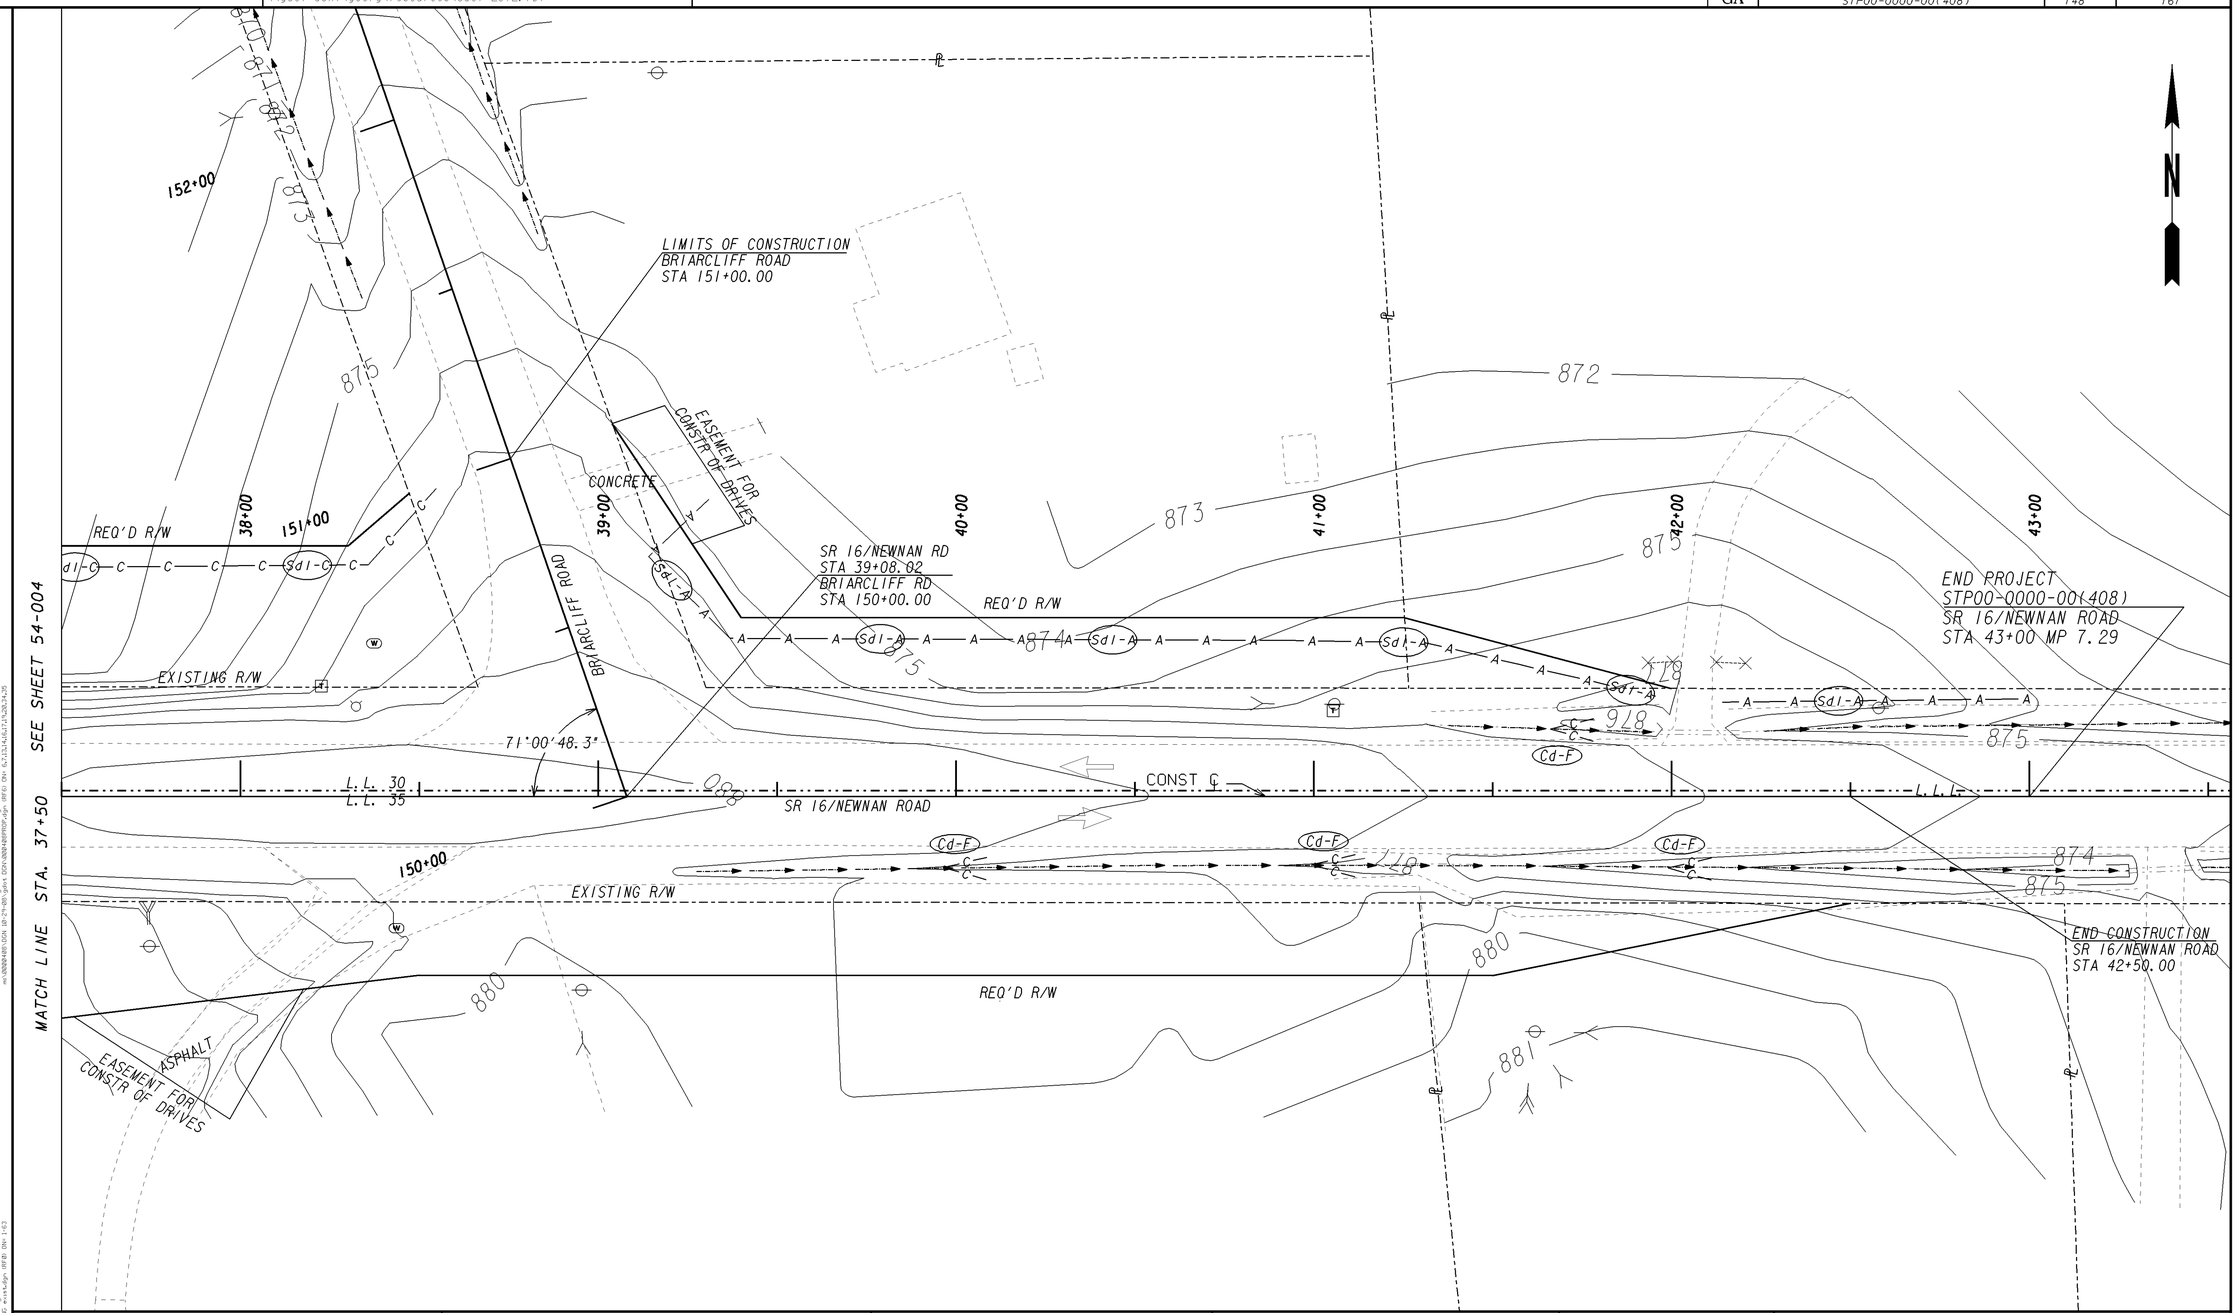

STAGE 0

GEORGIA
DEPARTMENT OF TRANSPORTATION

SCALE IN FEET
0 20 40 80

REVISION DATES		

STATE OF GEORGIA
DEPARTMENT OF TRANSPORTATION

OFFICE: ROADWAY DESIGN

BMP LOCATION DETAILS

SR 16/NEWNAN ROAD
STA 37+50 TO STA 43+00

DRAWING No. 54-005

1/5/2009 GPLN