9/21/2012 9:11:48 AM \\GDOT-DSN1\GOPLOT\QCF\OGC.qcf asova M:\0000408\DGN 10-29-08\gdot DGN\CONSTRUCTION PRFS\000408ewm02.prf

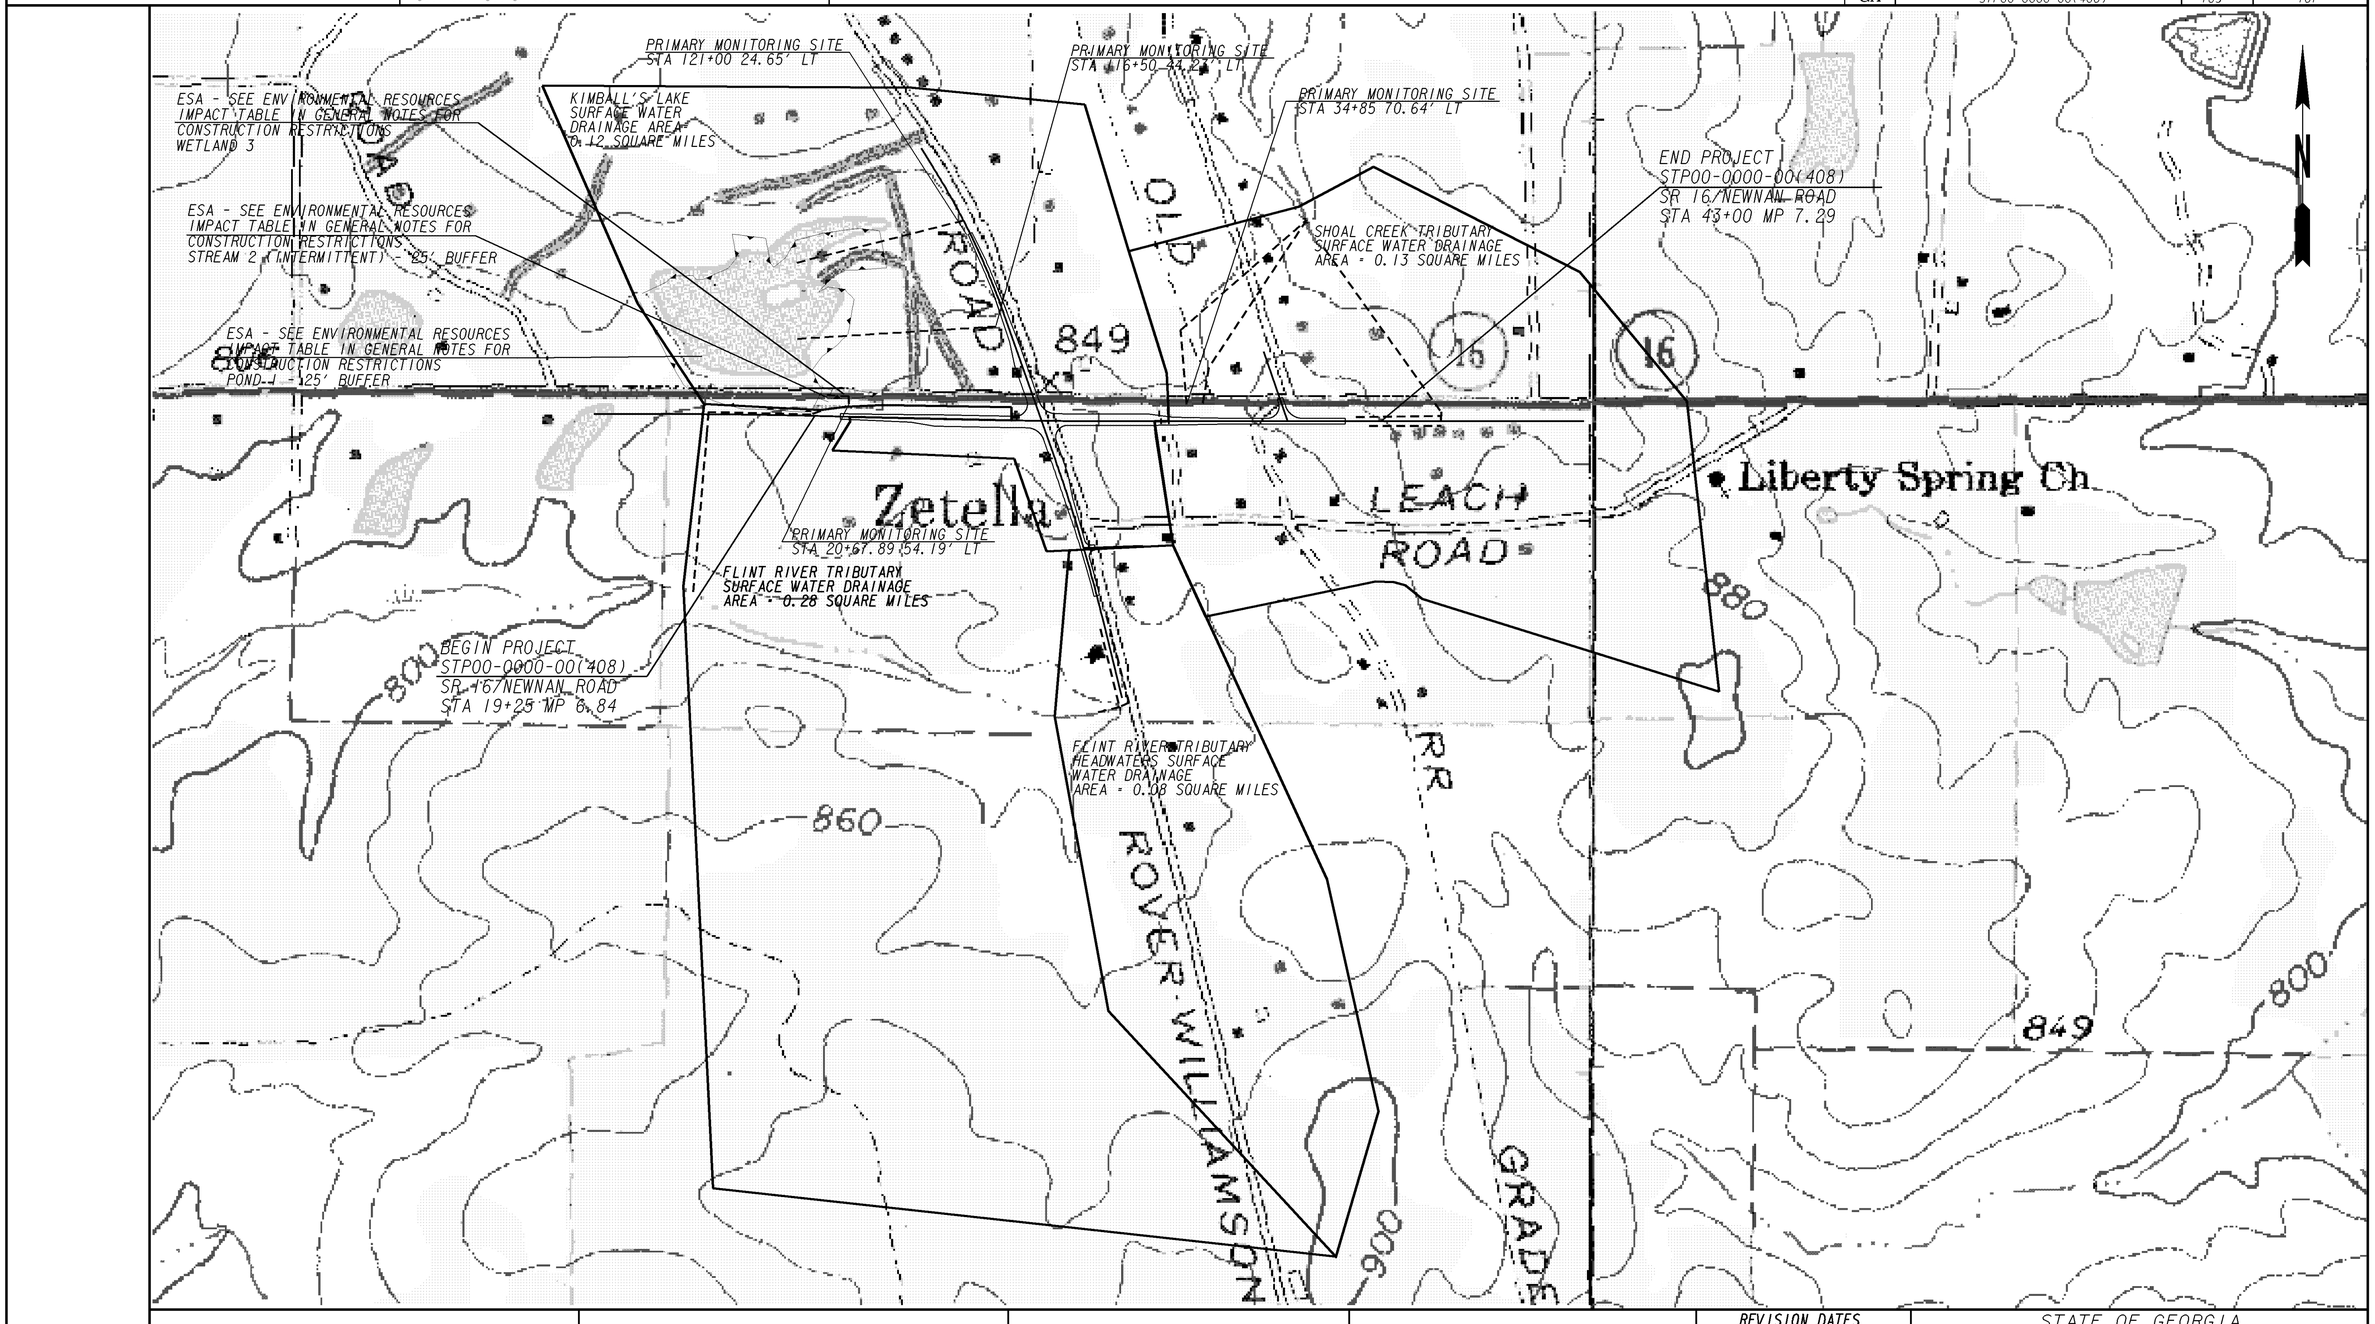

GEORGIA
DEPARTMENT OF TRANSPORTATION

SCALE IN FEET
0 300 600 1200

REVISION DATES		

STATE OF GEORGIA
DEPARTMENT OF TRANSPORTATION

OFFICE: ROADWAY DESIGN

WATERSHED MAP
SITE MONITORING PLAN

P. I. NO. 0000408
SPALDING COUNTY

DRAWING No. 55-002

1/5/2009 GPLN

9/21/2012 9:11:48 AM \\GDOT-DSN1\GOPLOT\QCF\OGC.qcf asova M:\0000408\DGN 10-29-08\gdot DGN\CONSTRUCTION PRFS\000408ewm02.prf