DEPARTMENT OF TRANSPORTATION
STATE OF GEORGIA

RIGHT OF WAY OF PROPOSED SR 16/NEWNAN ROAD @ CR 35/VAUGHN ROAD & CR 507/ROVER ZETELLA ROAD
SPALDING COUNTY

FEDERAL AID PROJECT

STP00-0000-00(408)

FEDERAL ROUTE No. : N/A
STATE ROUTE No. : SR 16
P.I. No. : 0000408

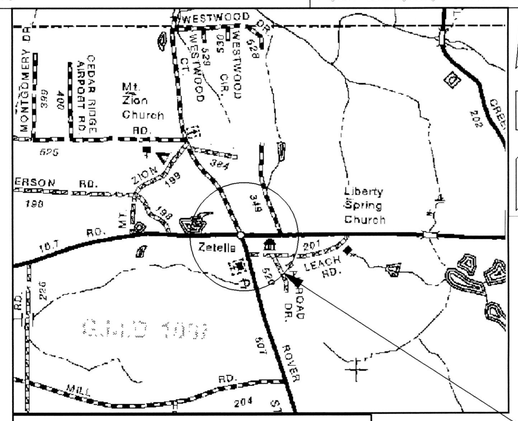

PROJECT AREA

LOCATION SKETCH

NOTE :
ALL REFERENCES IN THIS DOCUMENT, WHICH INCLUDES ALL PAPERS, WRITINGS, DOCUMENTS, DRAWINGS, OR PHOTOGRAPHS USED, OR TO BE USED IN CONNECTION WITH THIS DOCUMENT, TO " STATE HIGHWAY DEPARTMENT OF GEORGIA ", "STATE HIGHWAY DEPARTMENT ", GEORGIA STATE HIGHWAY DEPARTMENT ", " HIGHWAY DEPARTMENT ", OR " DEPARTMENT " WHEN THE CONTEXT THEREOF MEANS THE STATE HIGHWAY DEPARTMENT OF GEORGIA, AND SHALL BE DEEMED TO MEAN THE DEPARTMENT OF TRANSPORTATION.

THE DATA, TOGETHER WITH ALL OTHER INFORMATION SHOWN ON THESE PLANS OR IN ANYWAY INDICATED THEREBY, WHETHER BY DRAWINGS OR NOTES, OR IN ANY OTHER MANNER, ARE BASED UPON FIELD INVESTIGATIONS AND ARE BELIEVED TO BE INDICATIVE OF ACTUAL CONDITIONS. HOWEVER, THE SAME ARE SHOWN AS INFORMATION ONLY, ARE NOT GUARANTEED, AND DO NOT BIND THE DEPARTMENT OF TRANSPORTATION IN ANY WAY. THE ATTENTION OF BIDDER IS SPECIFICALLY DIRECTED TO SUBSECTIONS 102.04, 102.05, AND 104.03 OF THE SPECIFICATIONS.

NOTE: THE CO-ORDINATES LISTED ARE WEST ZONE GRID CO-ORDINATES BASED ON THE GA. STATE PLANE CO-ORDINATE SYSTEM OF 1984.
HORIZONTAL DATUM : NAD 83/94 HARN
VERTICAL DATUM : NAVD 1988

FUNCTIONAL CLASS:
SR 16/NEWNAN ROAD -RURAL MINOR ARTERIAL
CR 35/VAUGHN ROAD - RURAL MAJOR COLLECTOR
SR 507/ROVER ZETELLA RD - RURAL MAJOR COLLECTOR

CONVENTIONAL SIGNS

STATE OR COUNTY LINE
CITY LIMIT LINE
LAND LOT LINE
PROPERTY LINE
SURVEY OR BASE LINE
RIGHT OF WAY LINE: EXISTING; REQUIRED; LIMIT OF ACCESS; REQD R/W & LIMIT OF ACCESS; R/W MARKERS
FENCE
RAILROAD
POWER LINE
TELEPHONE LINE
POWER POLES
TELEPHONE OR TELEGRAPH POLES

LAND DISTRICT: 1
LAND LOTS: 29, 30, 35, 36
GEORGIA MILTIA DISTRICT: 1067

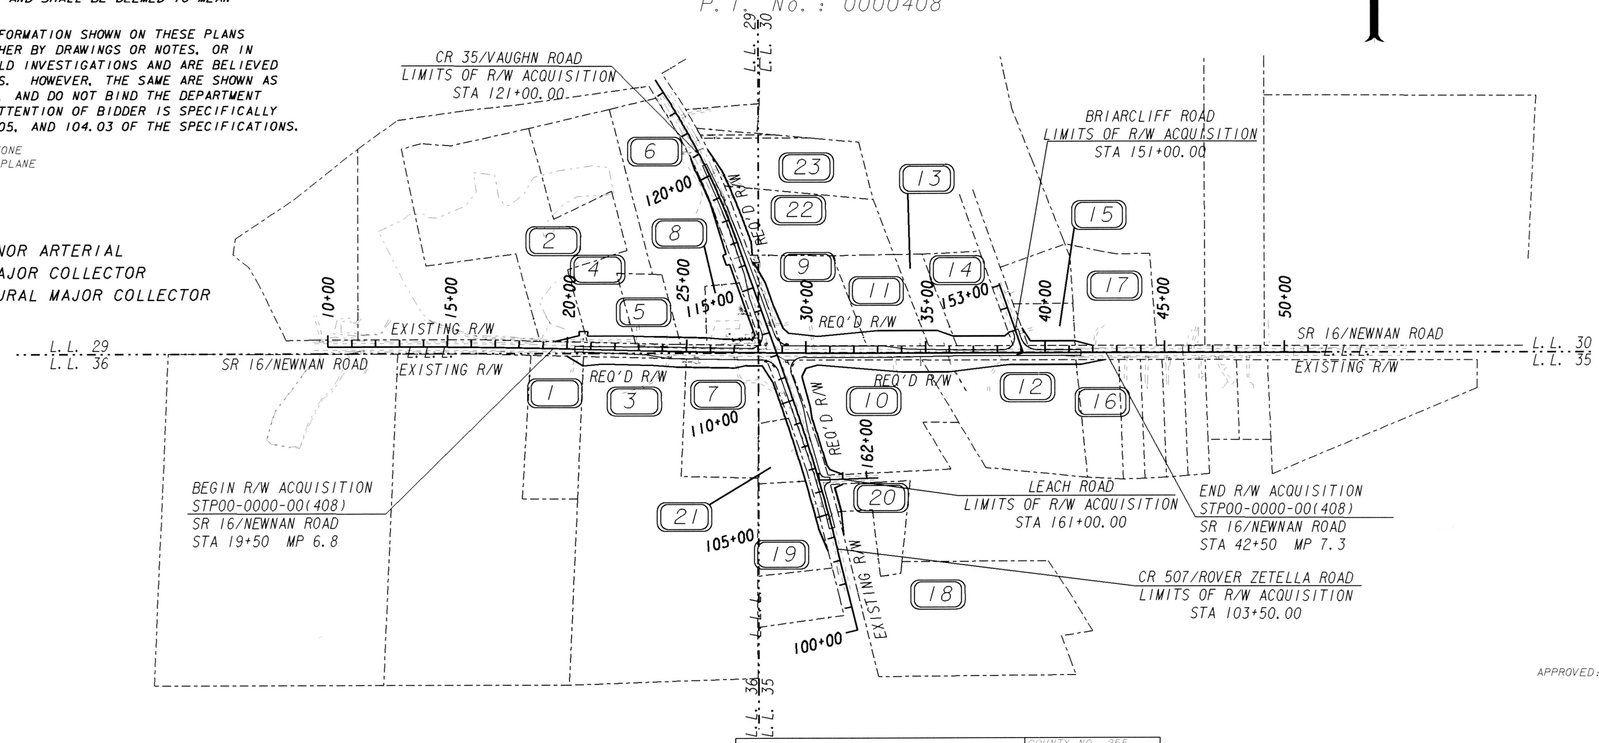

LENGTH OF RIGHT OF WAY PROJECT	COUNTY NO. 255 Project No. STP00-0000-00(408) MILES
NET LENGTH OF RIGHT OF WAY	0.436
NET LENGTH OF BRIDGES	0.000
NET LENGTH OF EXCEPTIONS	0.000
GROSS LENGTH OF RIGHT OF WAY	0.436

SCALE IN FEET
0 300 600 1200

THIS PROJECT IS LOCATED 100% IN SPALDING COUNTY AND CONGRESSIONAL DISTRICT 3.

PLANS PREPARED BY
ANTON SOVA

UNDER THE SUPERVISION OF
RUSSELL R. MCMURRY, P.E.
OFFICE OF ROADWAY DESIGN

APPROVED: Howard P. Copeland April 06, 2011
HOWARD P. COPELAND, STATE RIGHT OF WAY ADMINISTRATOR DATE

LOCATION AND DESIGN APPROVAL DATE: MARCH 7, 2011

PLANS COMPLETED DATE: FEBRUARY 3, 2011

REVISIONS:
4/22/2011 7/18/2012 SHEET 4
6/14/2011
7/26/2011
12/8/2011
12/21/2011
1/10/2012
3/07/2012
4/18/2012
4/27/2012
6/7/2012

PROJECT NUMBER: STP00-0000-00(408)
SPALDING COUNTY

F-75