STATE	PROJECT NUMBER	SHEET NO.	TOTAL SHEETS
GA	STP00-0000-00(408)	180	187

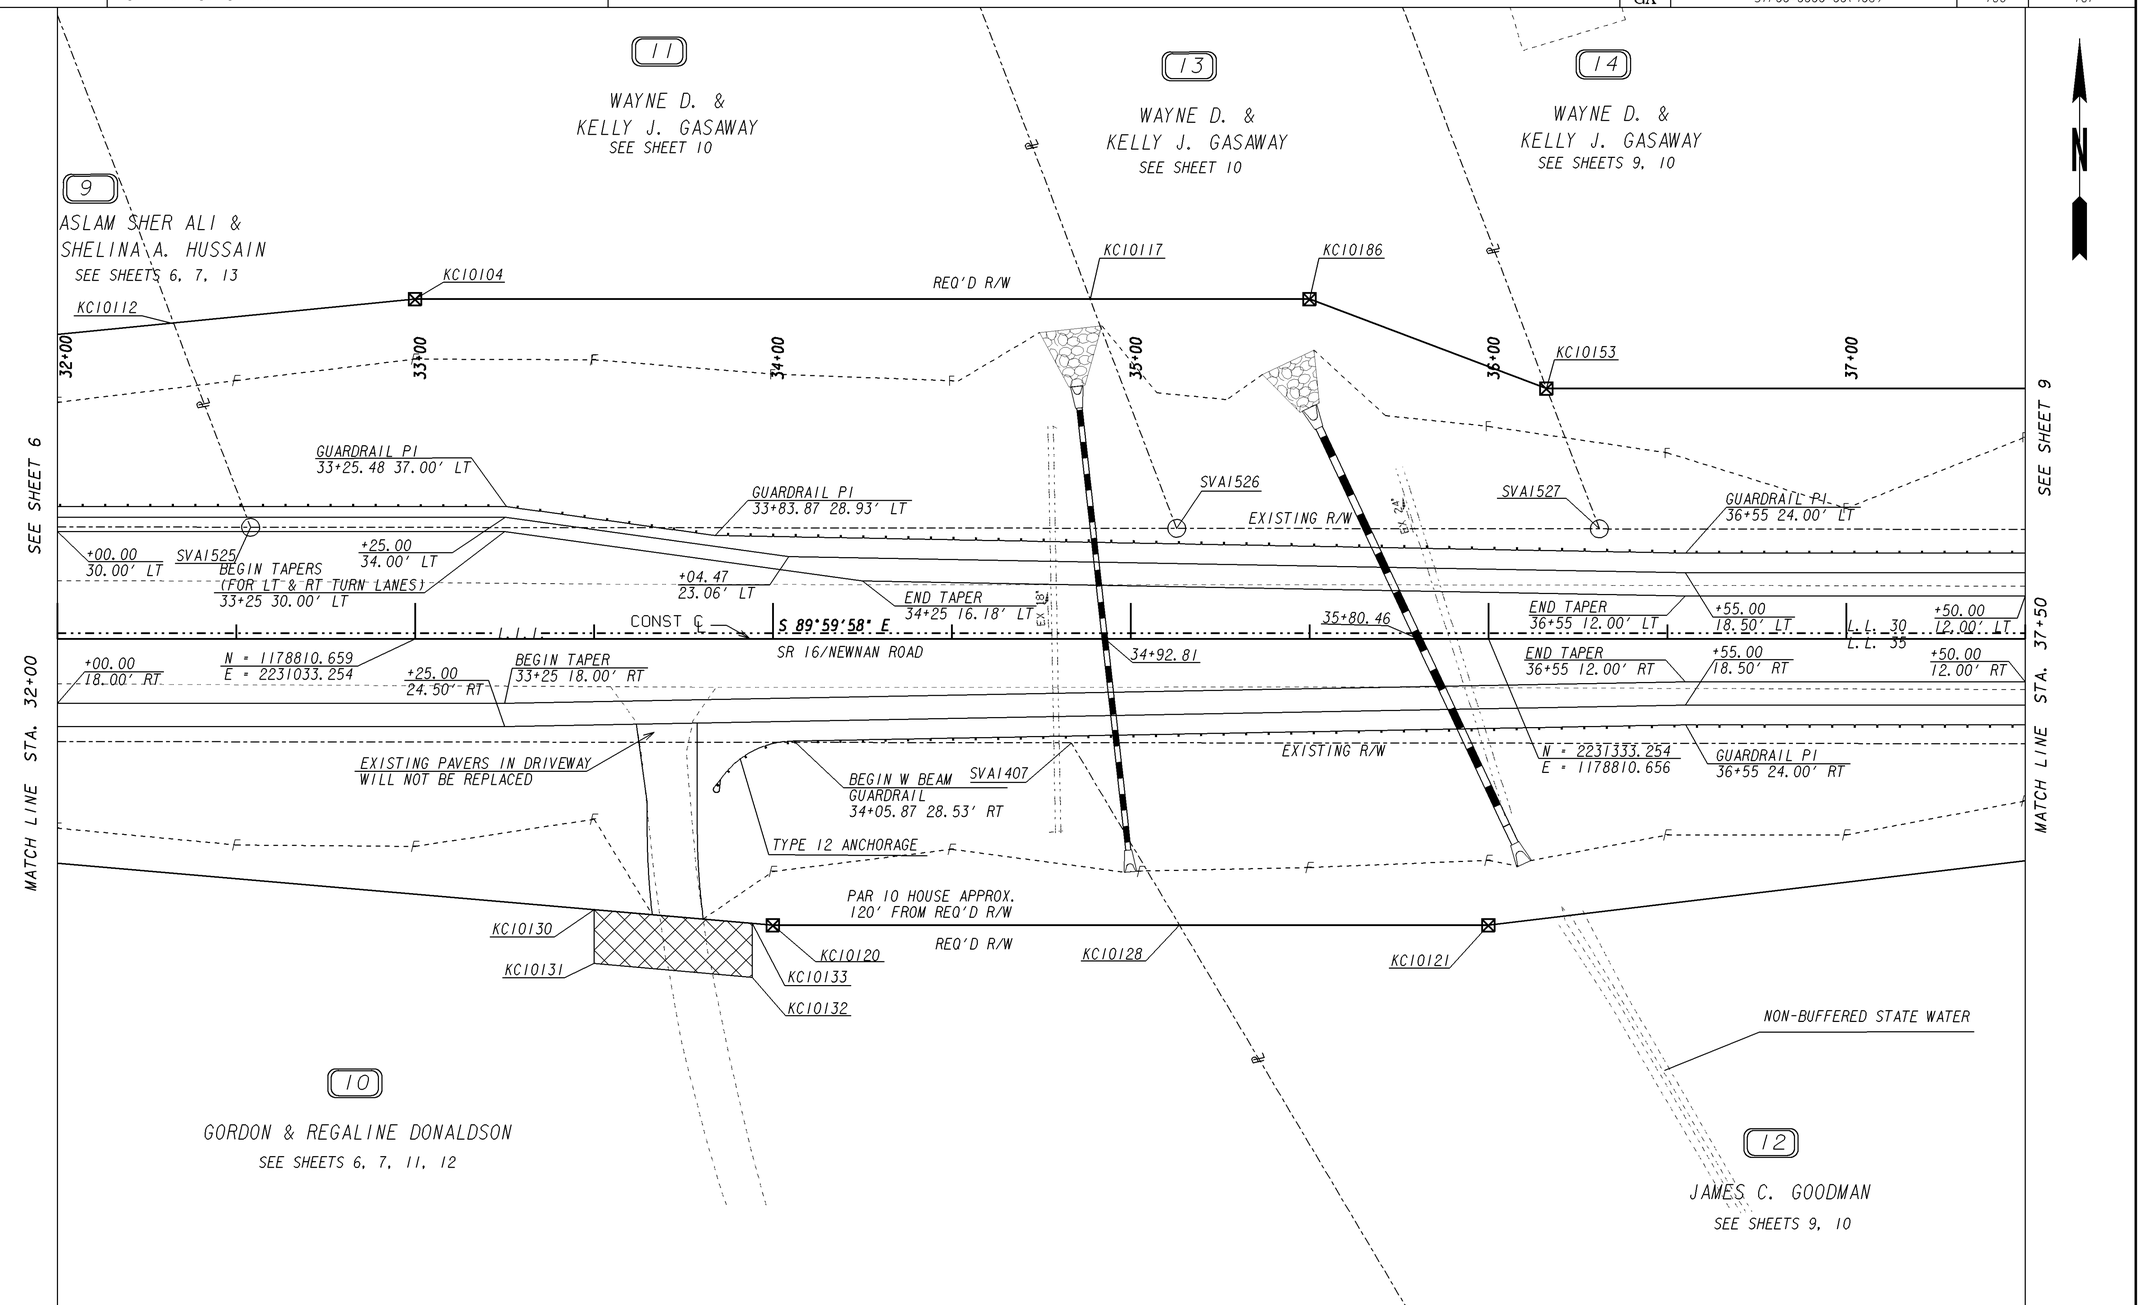

PROPERTY AND EXISTING R/W LINE	
REQUIRED R/W LINE	
CONSTRUCTION LIMITS	C F
EASEMENT FOR CONSTR & MAINTENANCE OF SLOPES	
EASEMENT FOR CONSTR OF SLOPES	
EASEMENT FOR CONSTR OF DRIVES	

BEGIN LIMIT OF ACCESS	BLA
END LIMIT OF ACCESS	ELA
LIMIT OF ACCESS	
REQ'D R/W & LIMIT OF ACCESS	

SCALE IN FEET
0 20 40 80

GEORGIA
DEPARTMENT OF TRANSPORTATION

DATE	REVISIONS	DATE	REVISIONS
4/22/2011	PAR 13 REQ'D R/W		
6/14/2011	CHANGED OWNER NAME PARCELS 9, 11, 12, 13, 14		
7/26/2011	ADDED TOPO INFO FOR PARCELS 10 & 14 HOUSES		

STATE OF GEORGIA
DEPARTMENT OF TRANSPORTATION

RIGHT OF WAY MAP

PROJECT NO: STP00-0000-00(408)
COUNTY: SPALDING
LAND LOT NO: 30, 35
LAND DISTRICT: 1
GMD 1067
DATE 02/03/2011 SH 8 OF 15

1/5/2009