STATE	PROJECT NUMBER	SHEET NO.	TOTAL SHEETS
GA	STP00-0000-00(409)	244	264

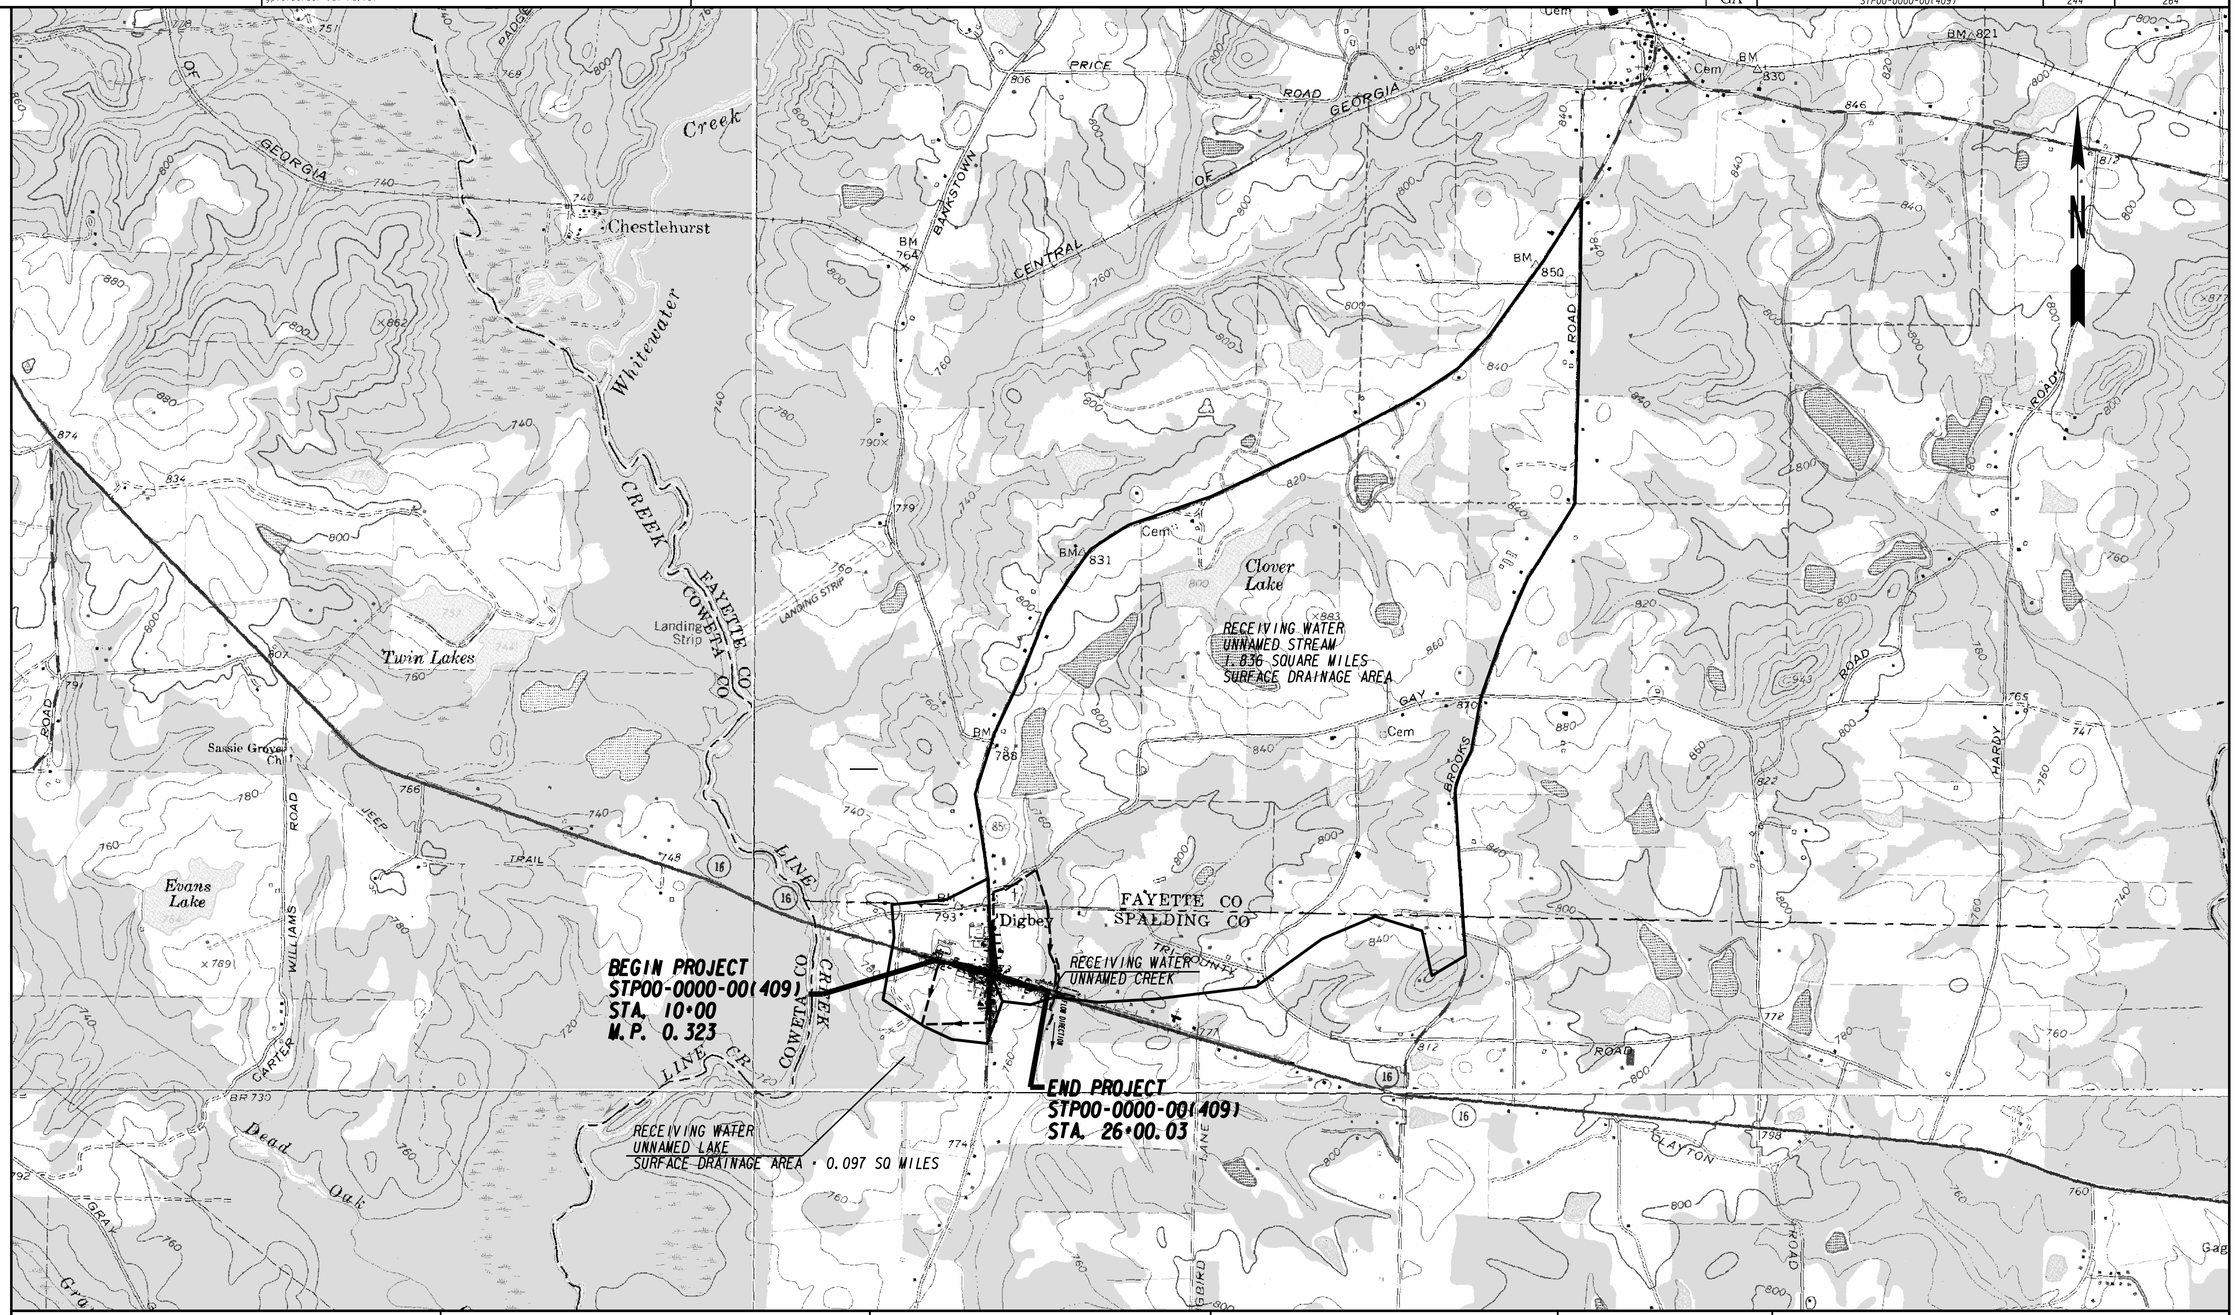

GEORGIA
DEPARTMENT OF TRANSPORTATION

SCALE IN FEET
0 1000 2000 4000

REVISION DATES

STATE OF GEORGIA
DEPARTMENT OF TRANSPORTATION
OFFICE: ROADWAY DESIGN

WATERSHED MAP
SITE MONITORING PLAN
SR16 @ OLD 85 CONNECTOR/
HOLLONVILLE ROAD

DRAWING No. 55-001

6/20/2011 GPLN